Note: Option to be determined by the contractor.

OPTIONS A AND B:

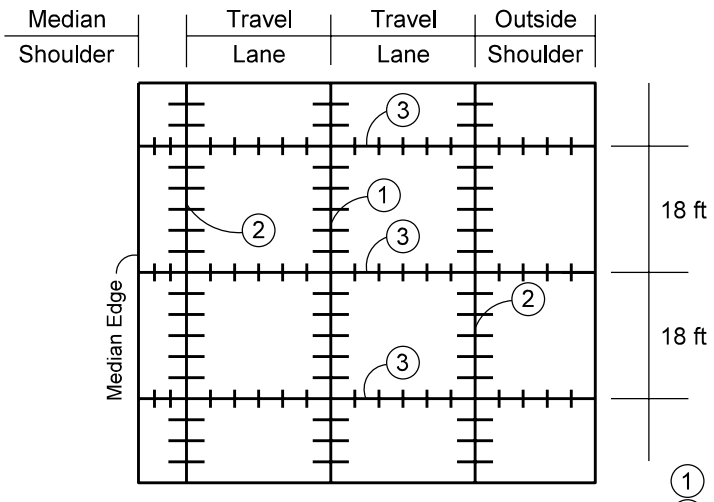

OPTION C:

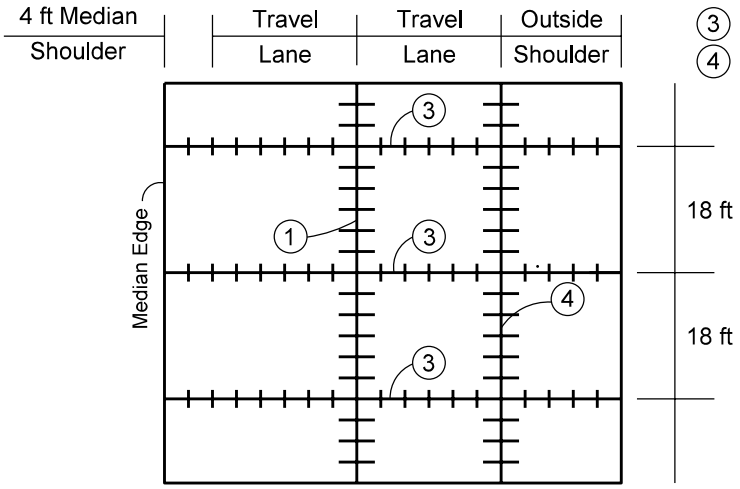

1 Longitudinal Joint
2 Option A: Longitudinal Joint
Option B: Longitudinal Constr. Joint
3 Type D-1 Contraction Joint
4 Longitudinal Joint or
Longitudinal Constr. Joint

MEDIAN EDGE OF CONCRETE PAVEMENT
LONGITUDINAL JOINT OPTIONS

Figure 52-13R