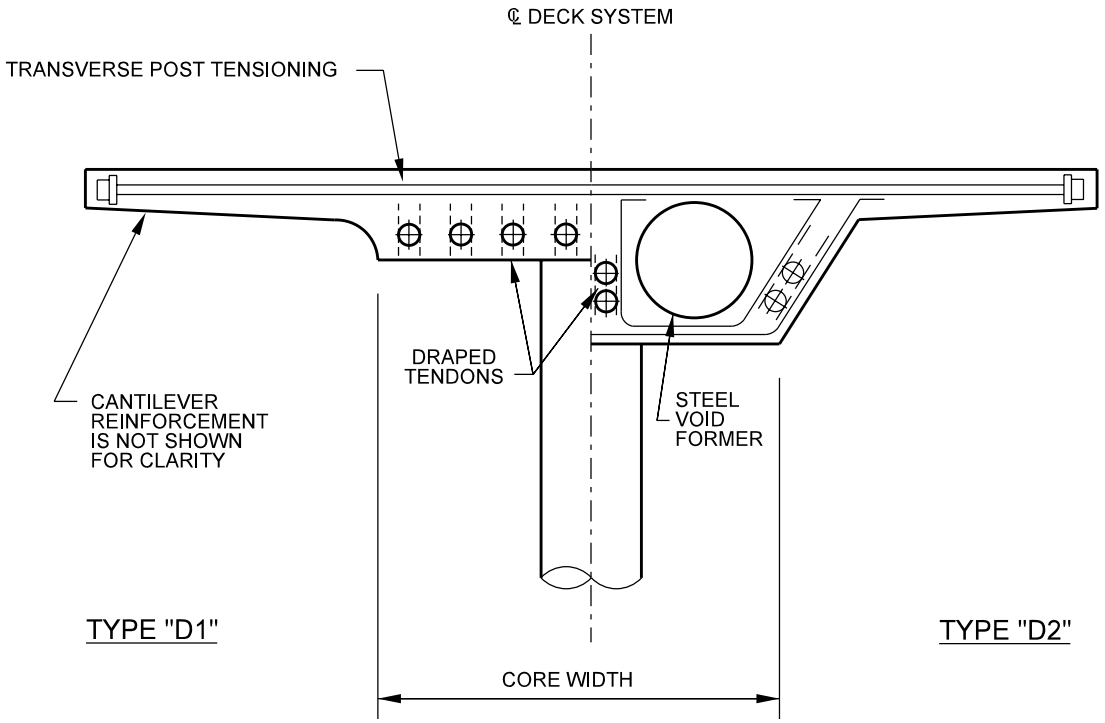

TWO-WAY POST-TENSIONED CAST-IN-PLACE
CONCRETE SPINE-BEAM WITH CANTILEVER
(Type D)

Figure 59-3I