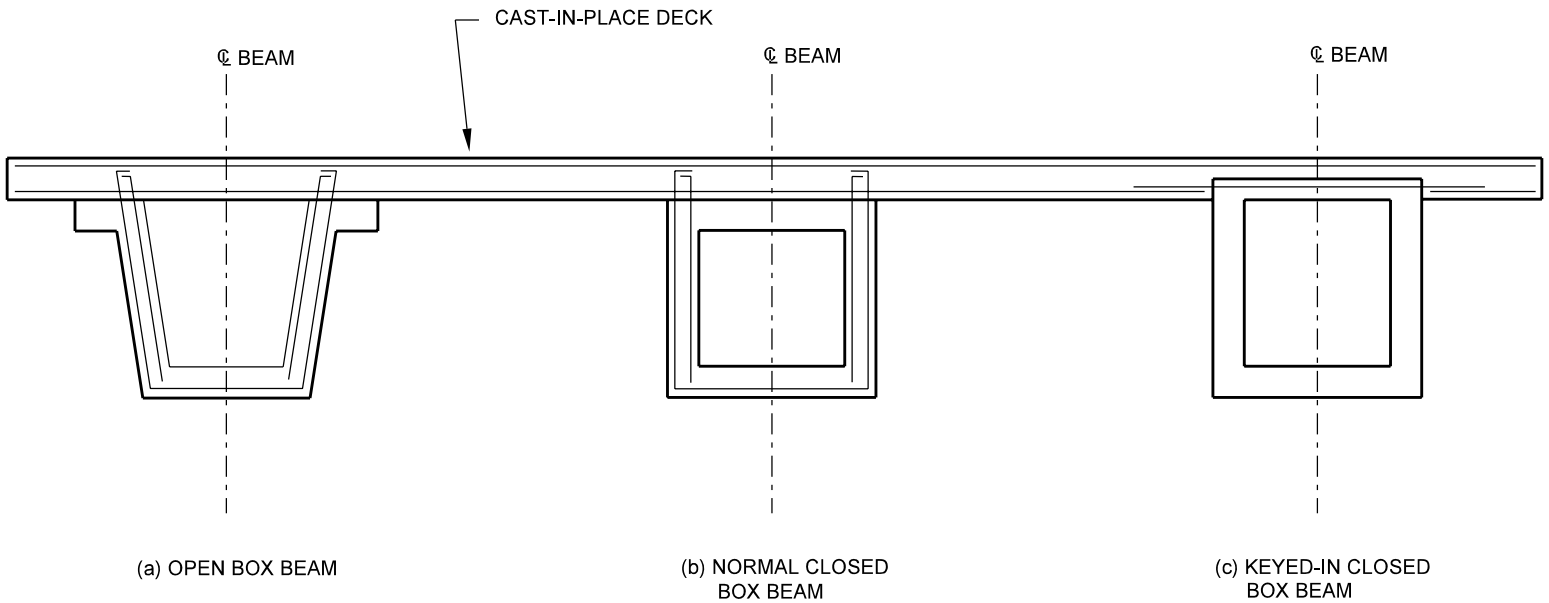

COMPOSITE DECK WITH PRESTRESSED, PRECAST BOX BEAMS (Type E2)

Figure 59-3L