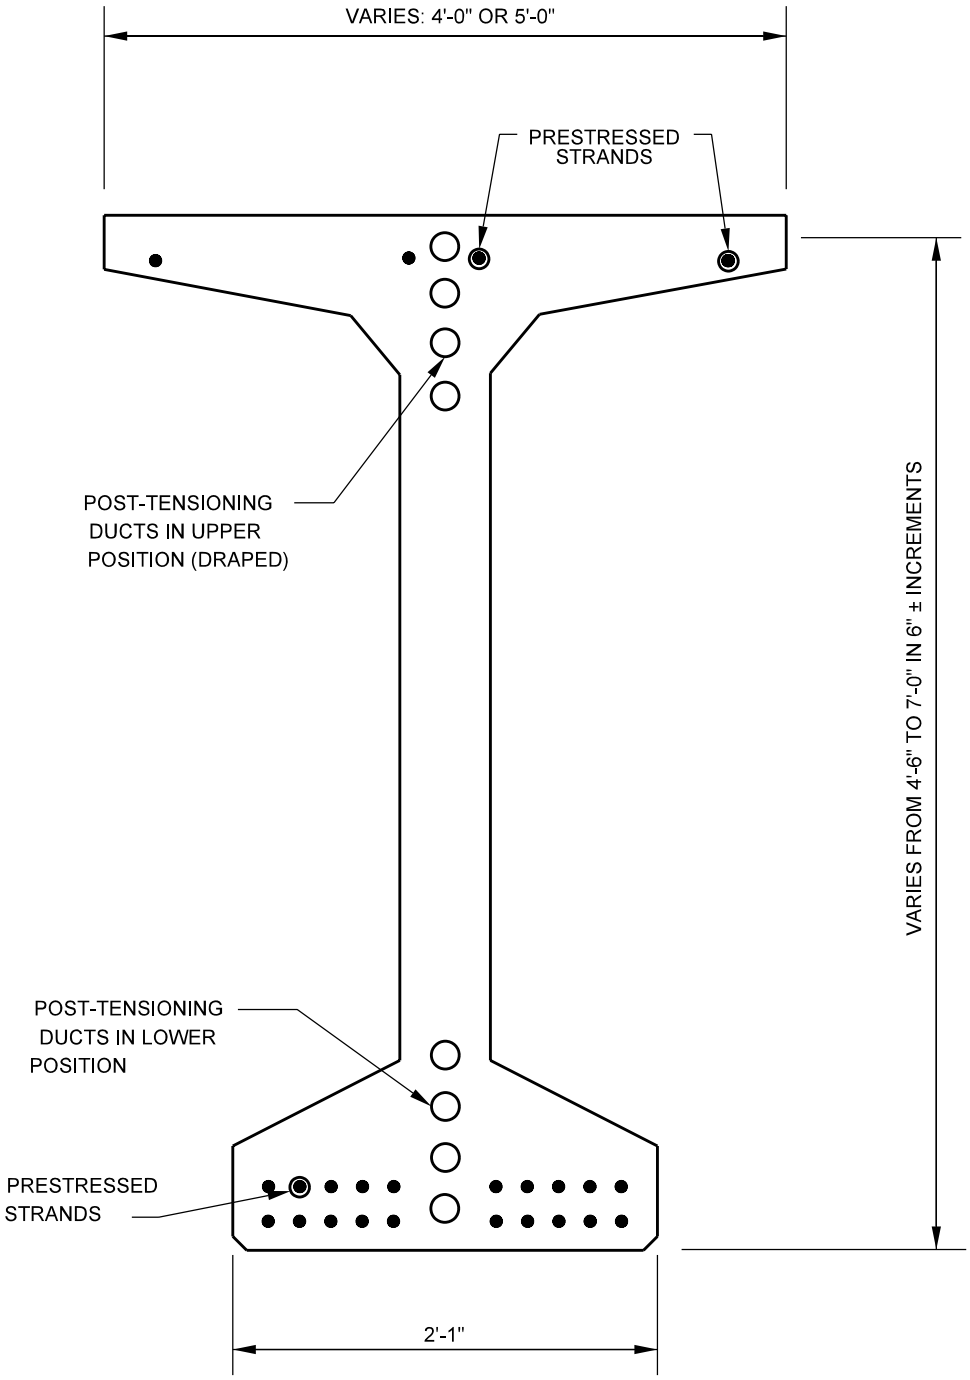

INDIANA BULB-TEE BEAM (TYPE F)

Figure 59-3M