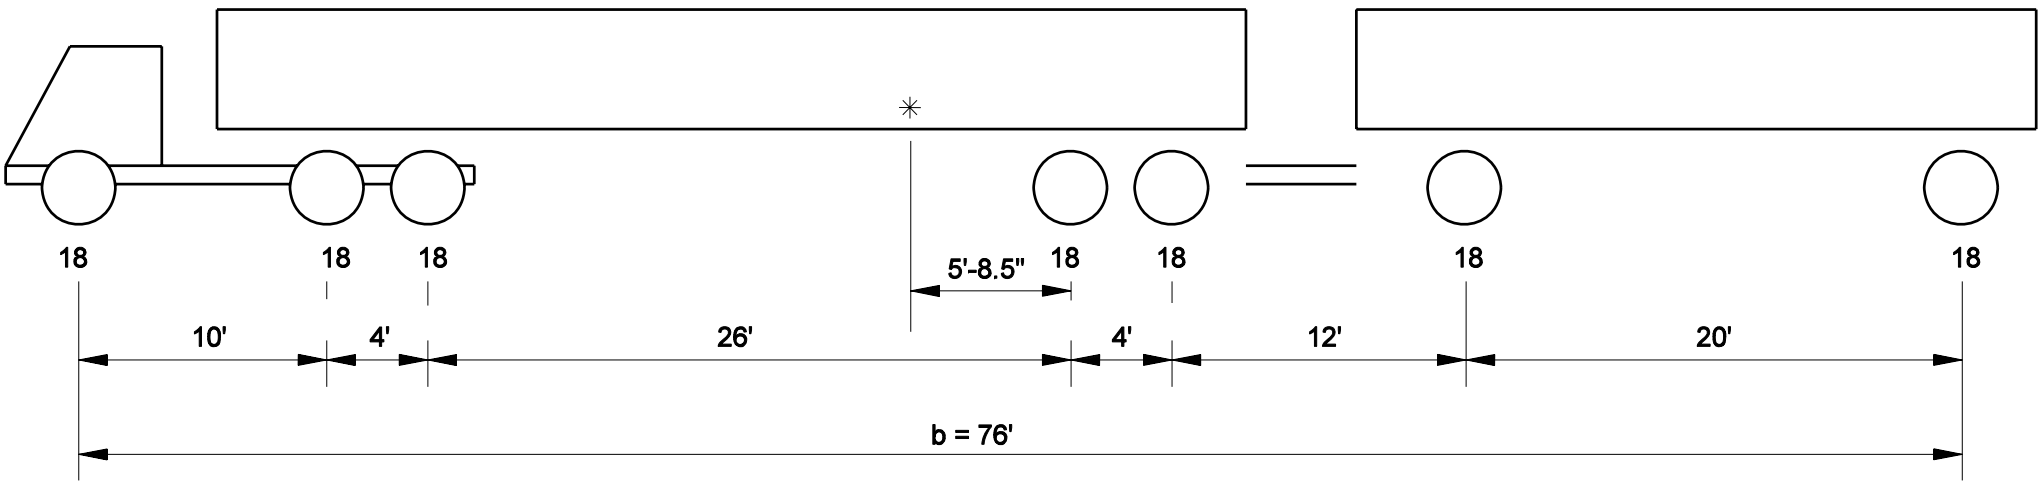

✳ INDICATES CENTER OF GRAVITY OF VEHICLE.

SPECIAL TOLL ROAD TRUCK
(W = 126 kip)

Figure 60-3C