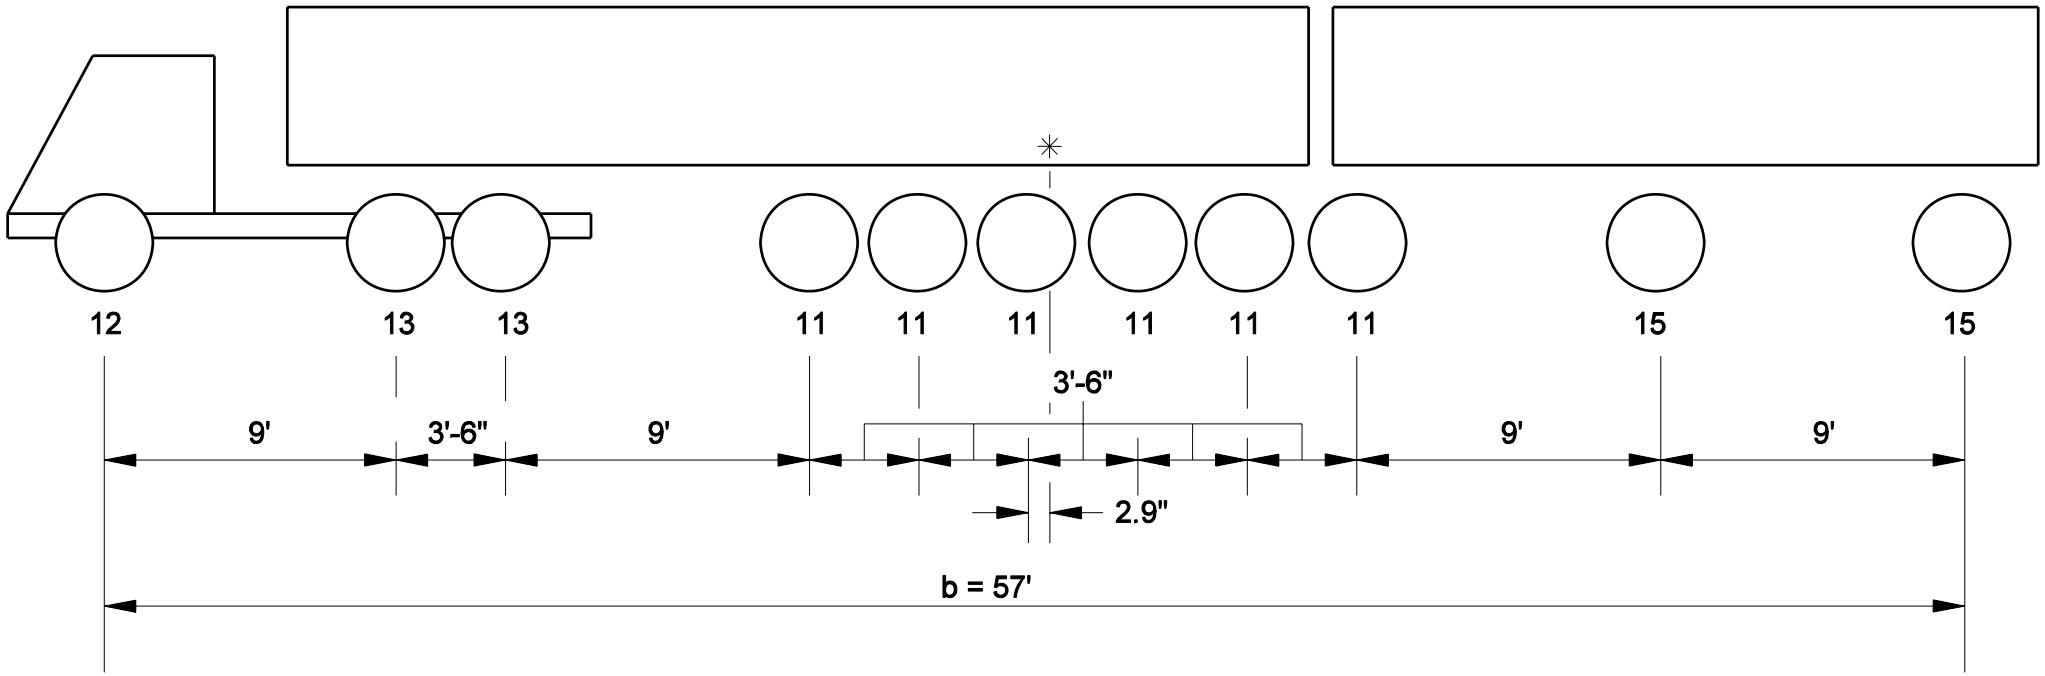

✳ INDICATES CENTER OF GRAVITY OF VEHICLE

MICHIGAN TRUCK TRAIN NO. 8

(W = 134 kip)

Figure 60-3F