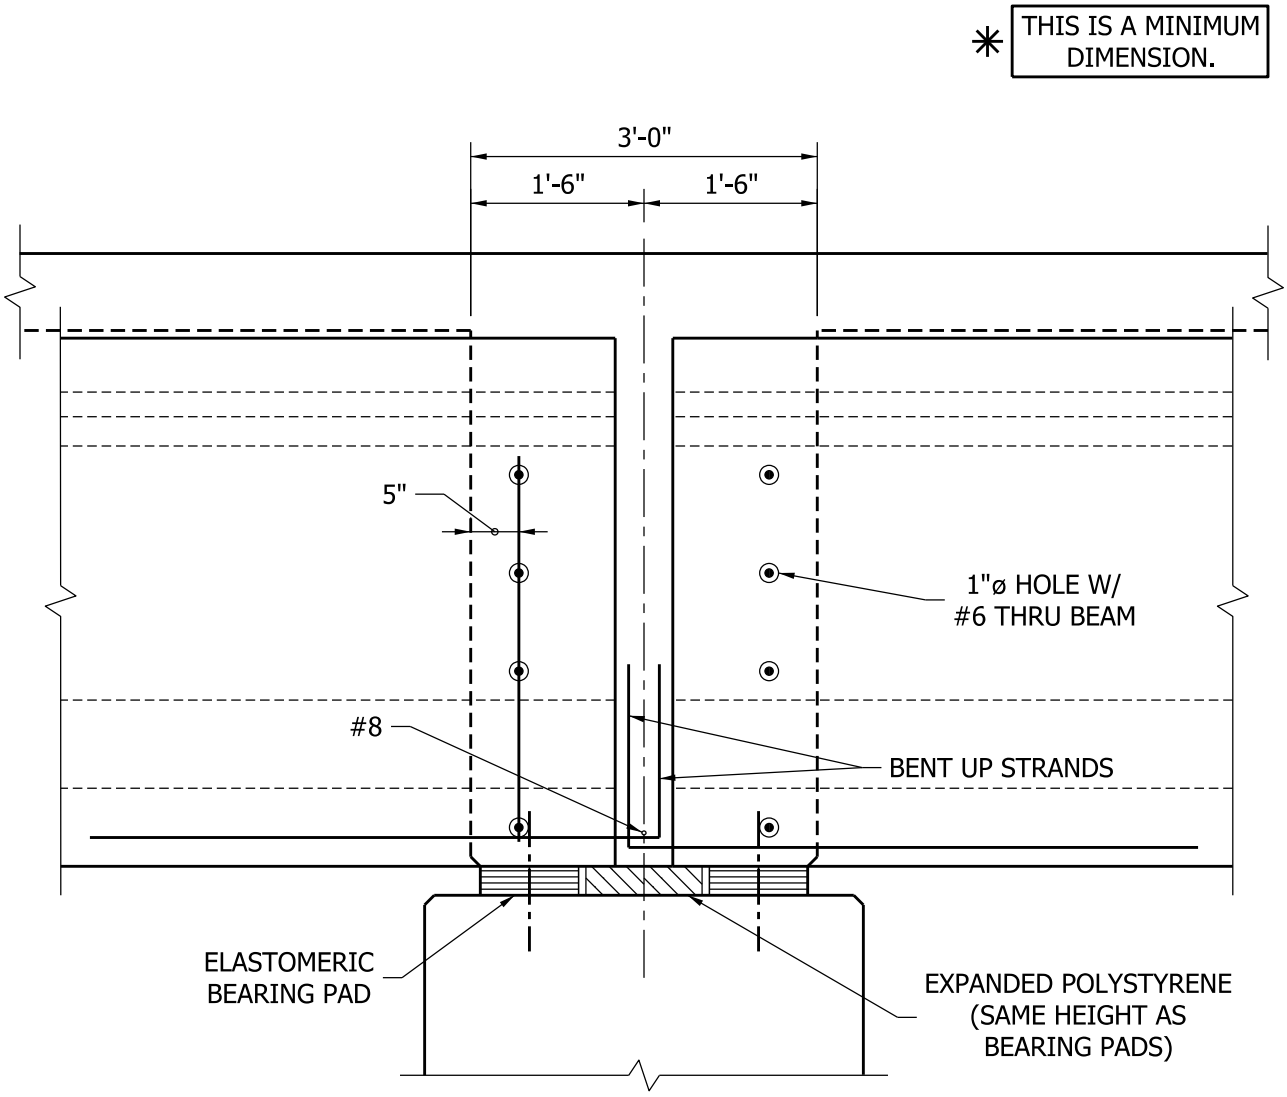

BULB-TEE PIER DIAPHRAGM
SECTION AT BEAMS

Figure 63-16 I