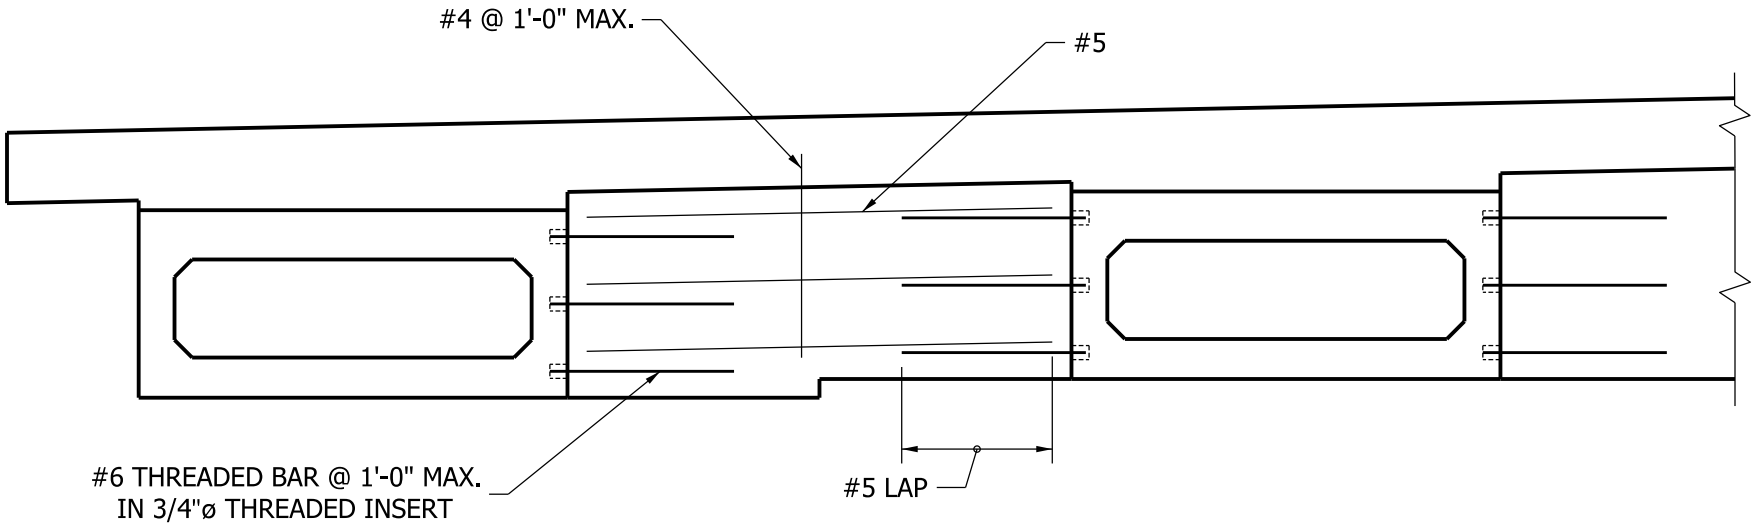

BOX BEAM DIAPHRAGM
AT PIER

Figure 63-16Q