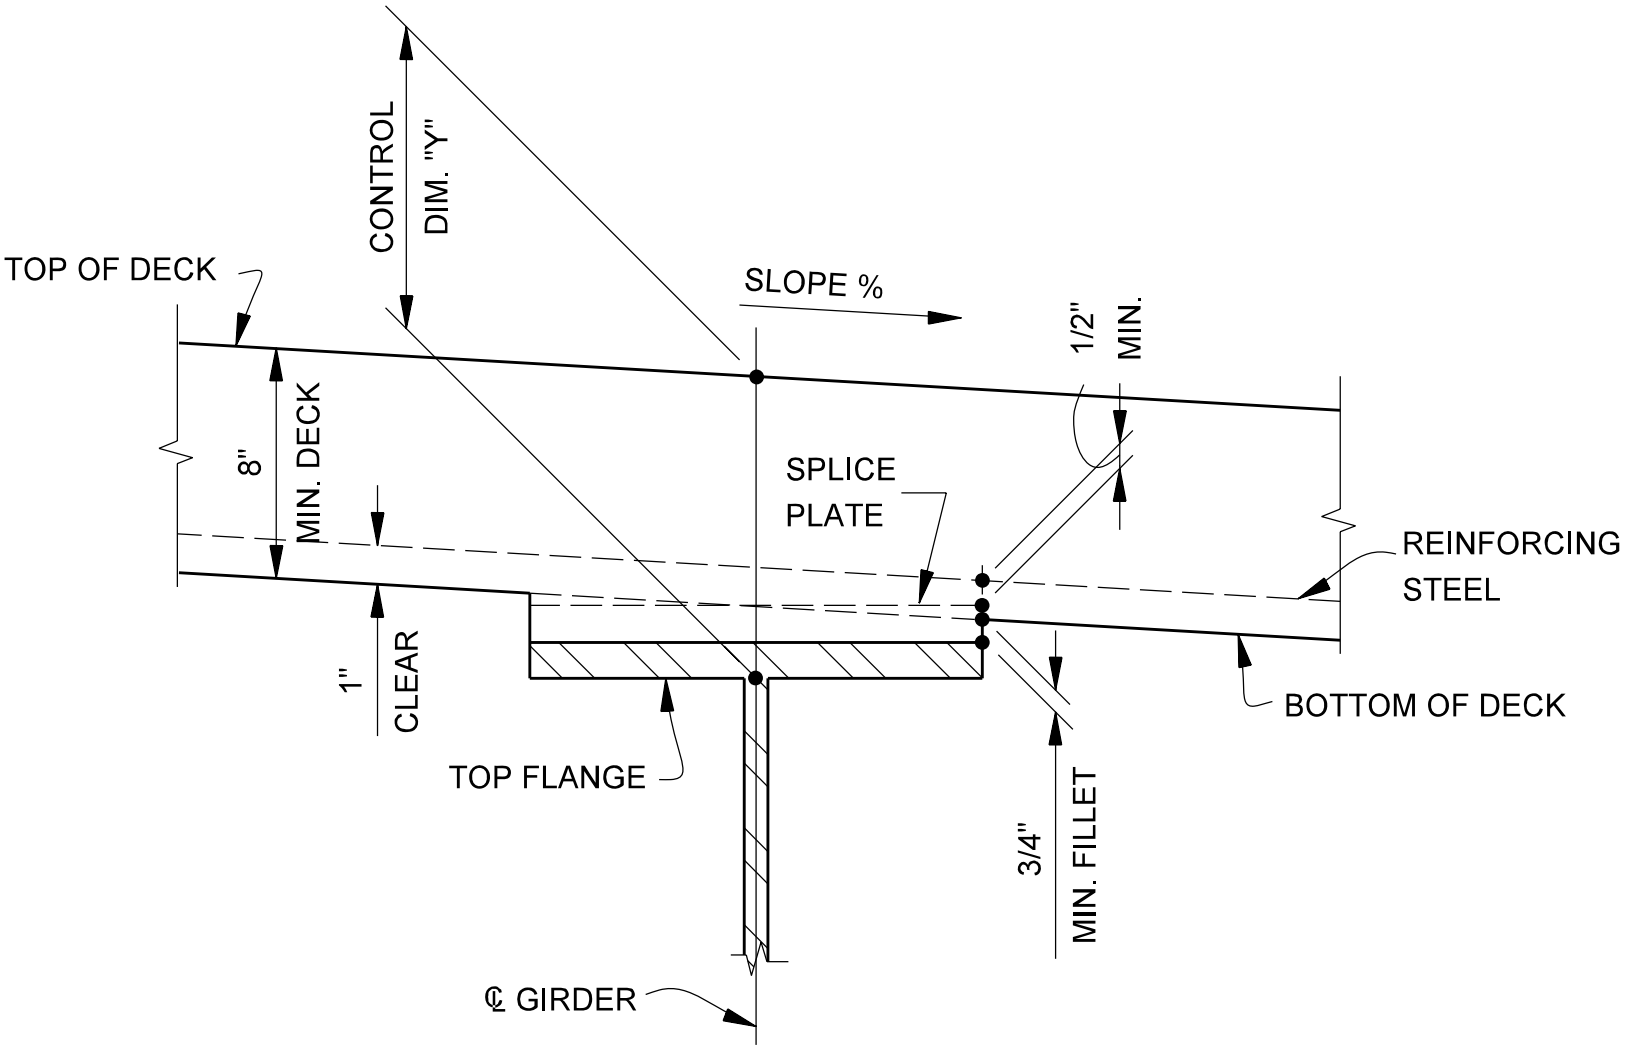

FILLET DIMENSIONS FOR STEEL BEAM

Figure 67-5F