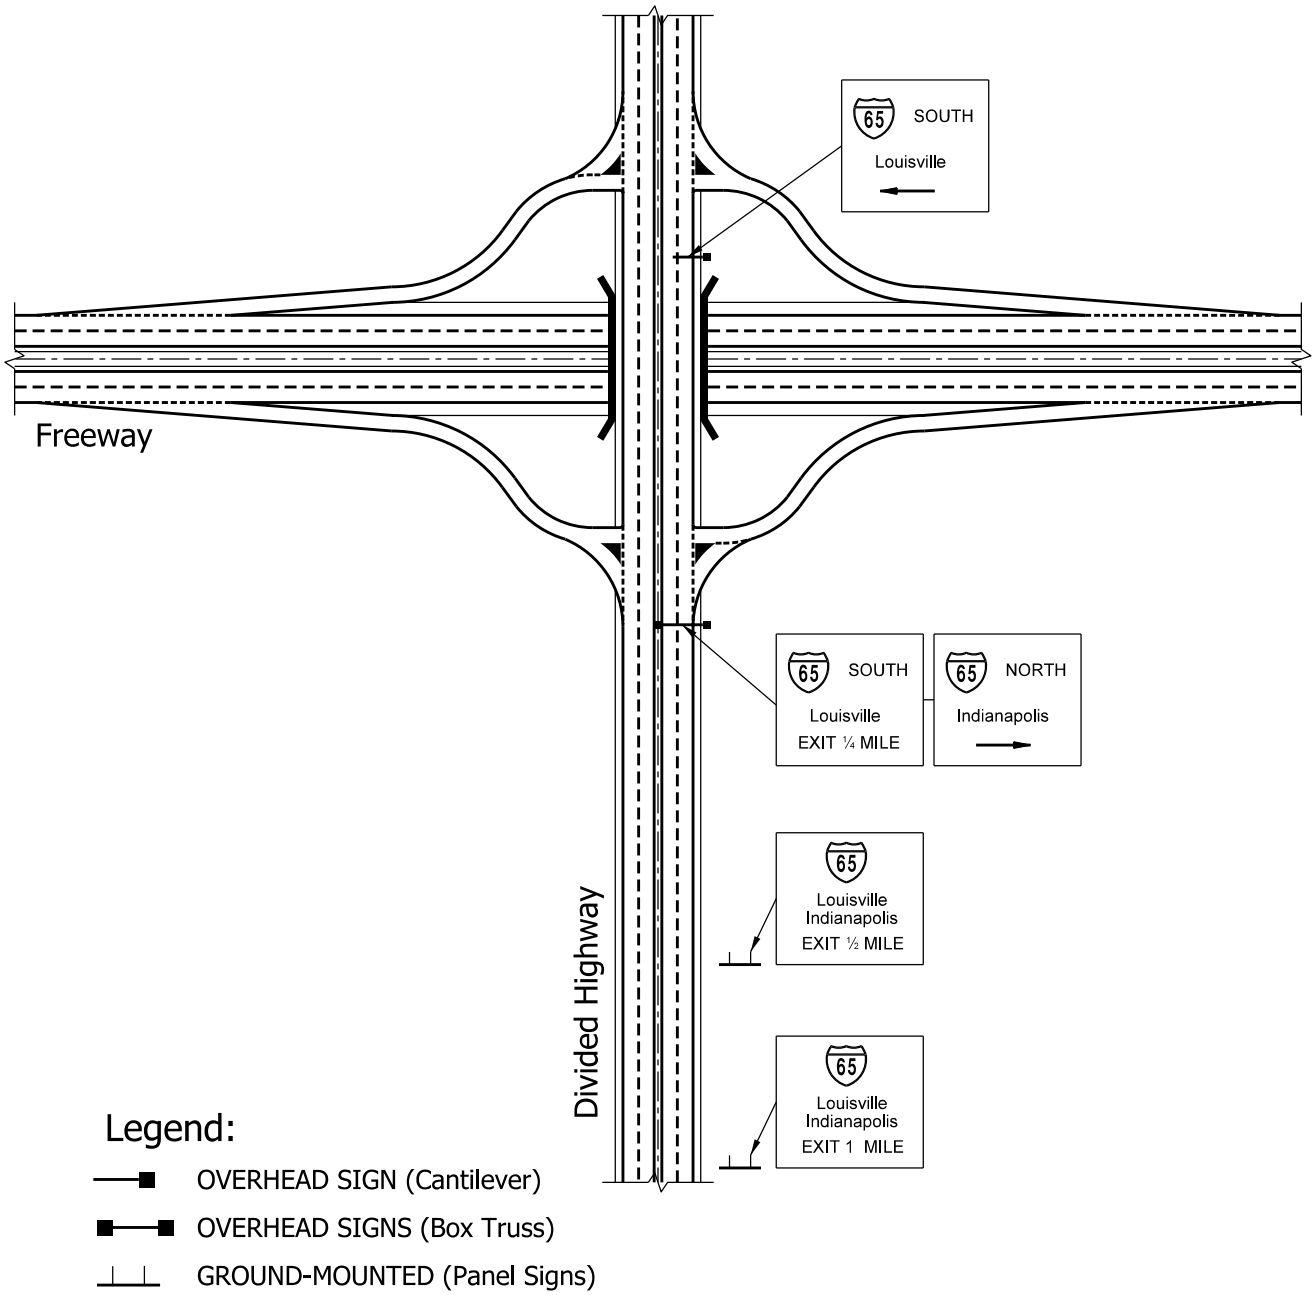

DIAMOND INTERCHANGE SIGNING
(Freeway Under Divided Highway)

Figure 75-5E