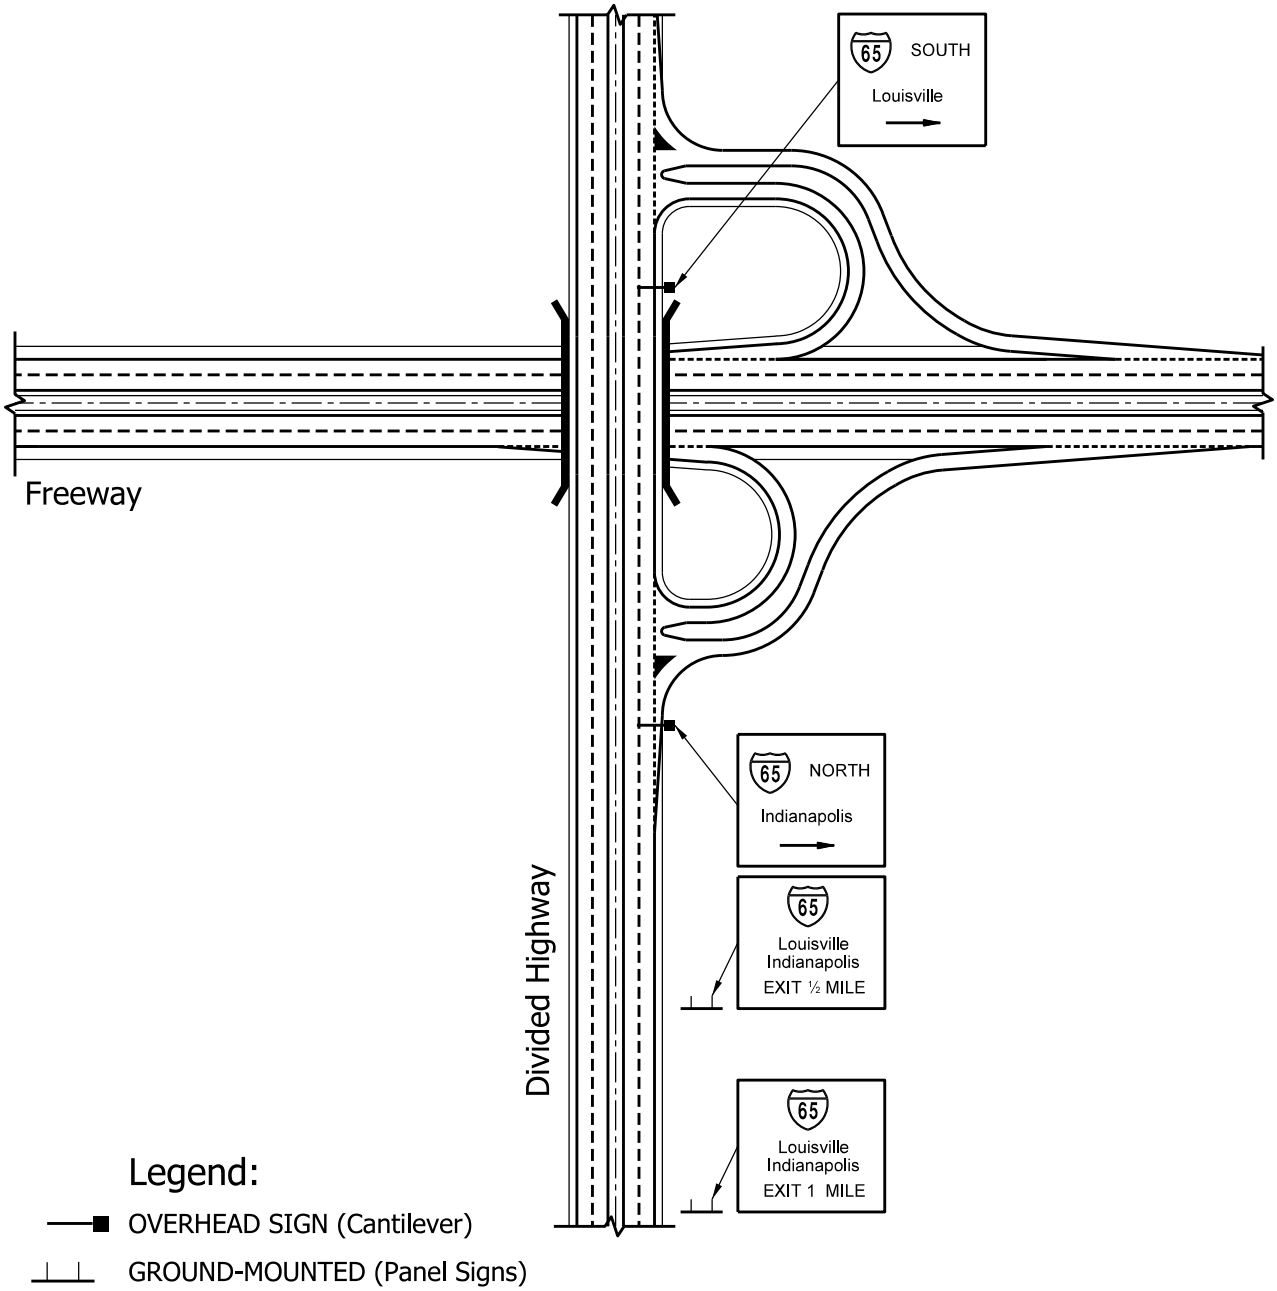

PARTIAL CLOVERLEAF INTERCHANGE SIGNING
(Freeway under Divided Highway)

Figure 75-5M