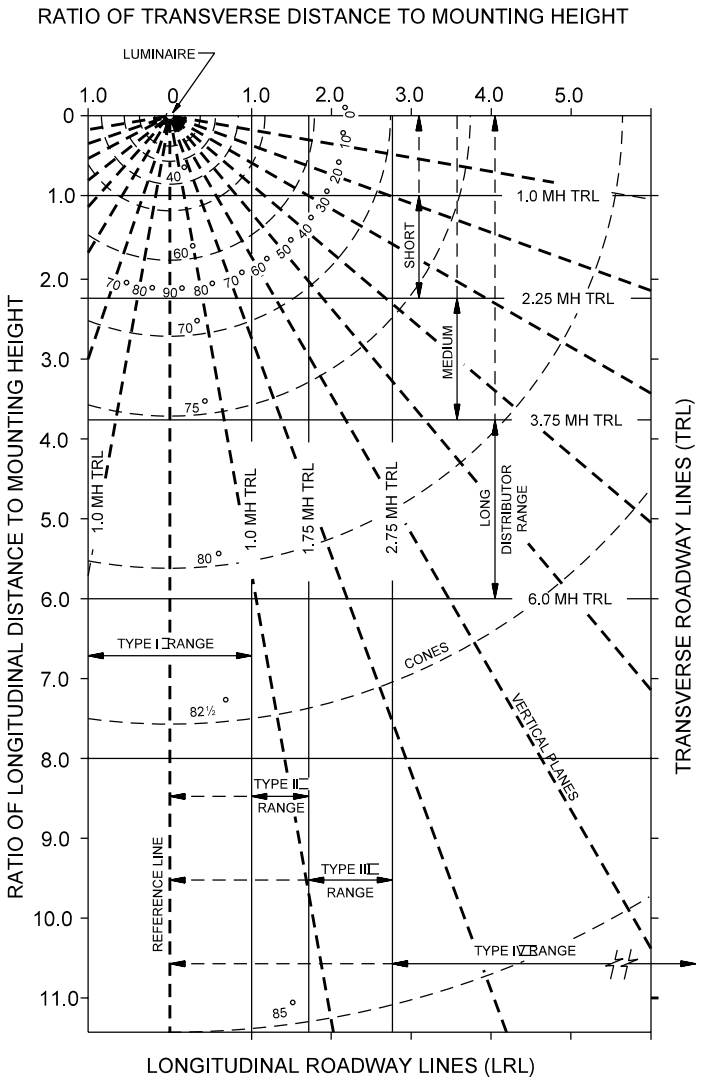

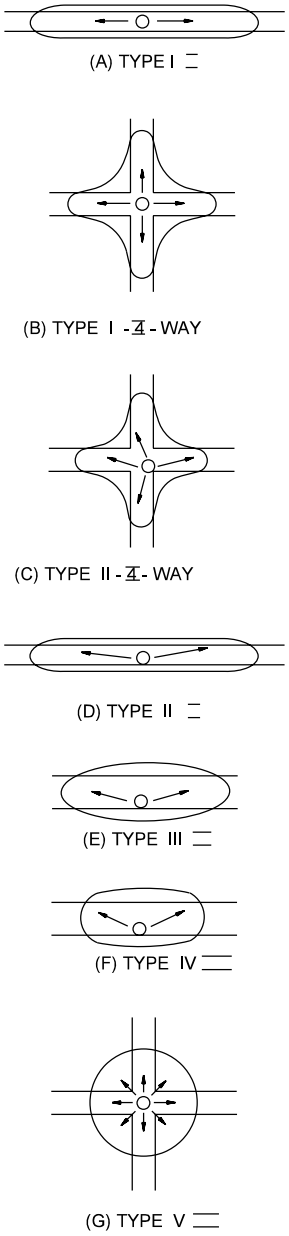

PLAN VIEW FOR LUMINAIRE COVERAGES

Figure 78-6F