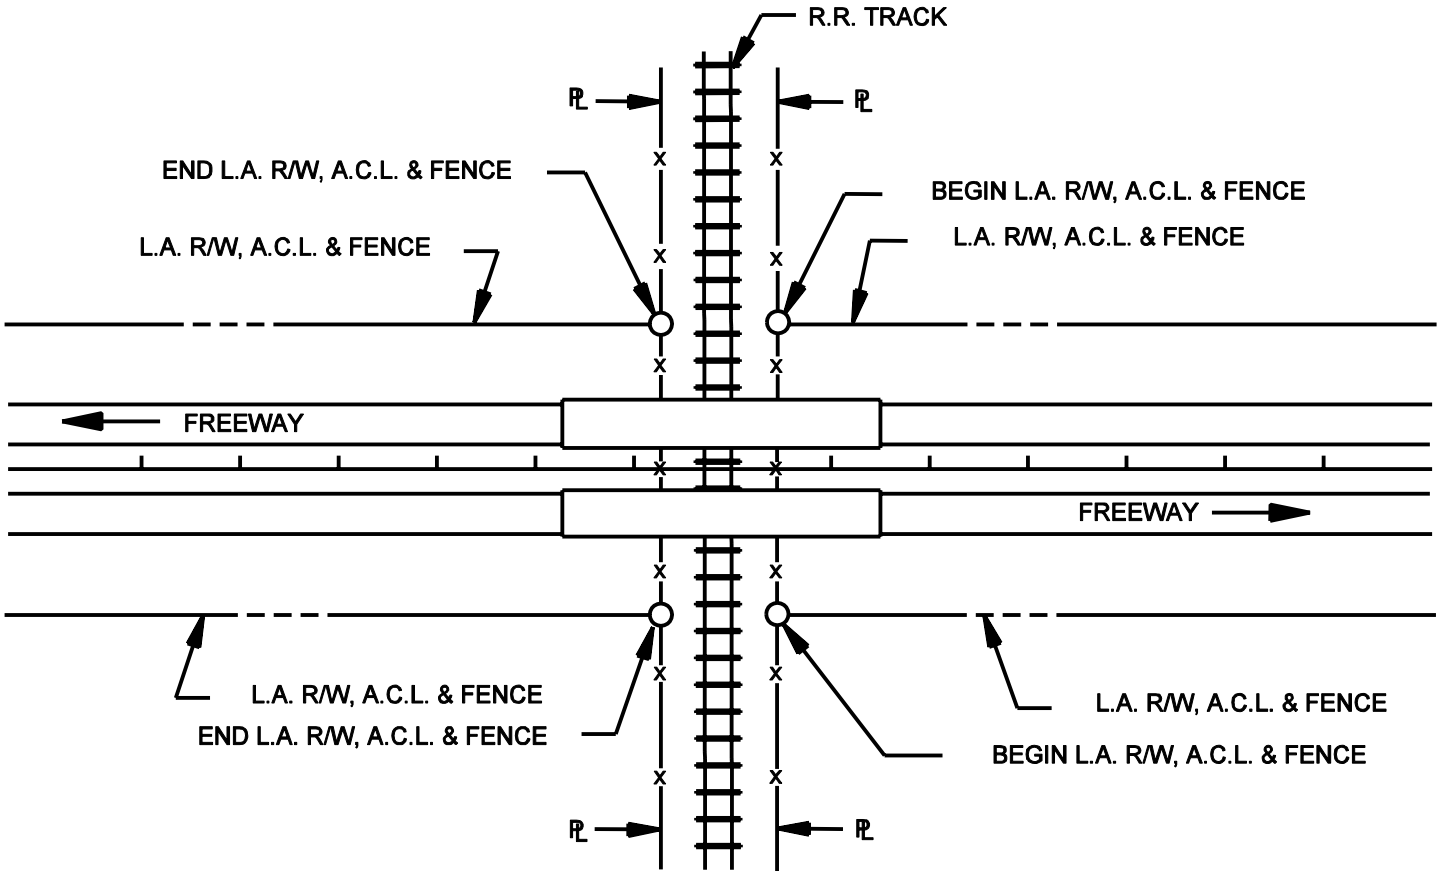

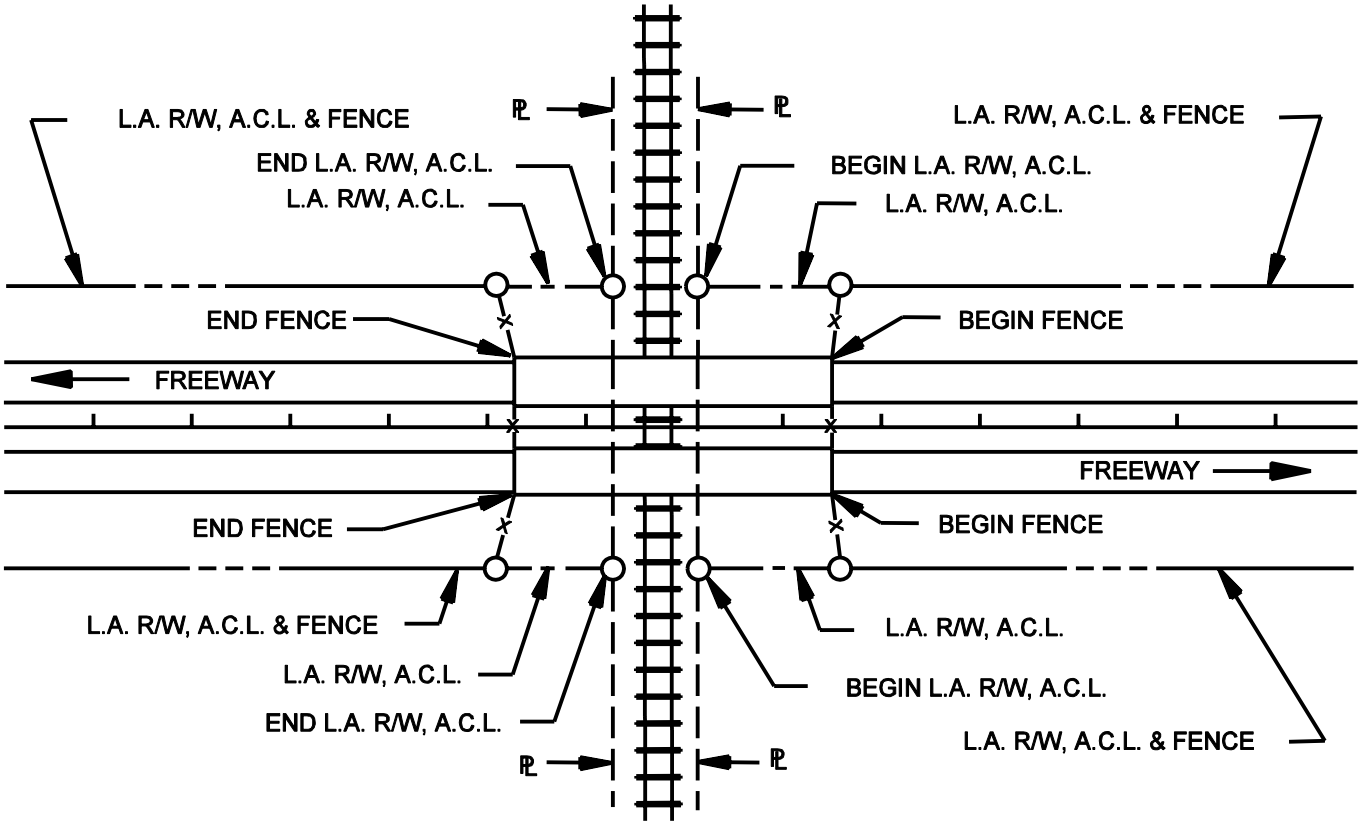

RAILROAD UNDER FREEWAY

Figure 86-4I