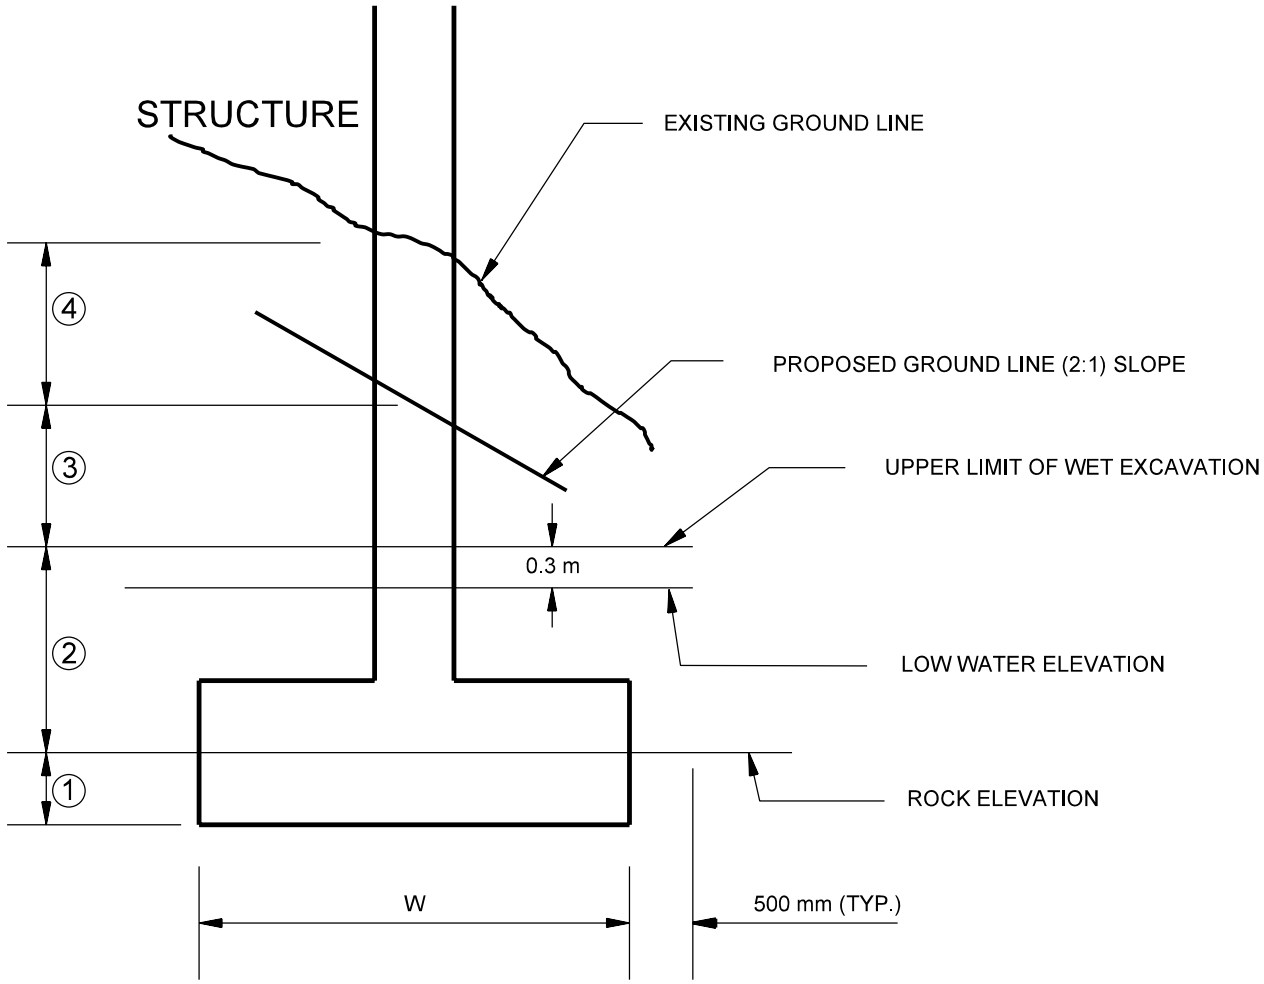

① Class "X" Excavation
② Wet Excavaton
③ Dry Excavation
④ Waterway Excavation or Common Excavaton

Note: See Section 17-4.02 and INDOT Standard Specifications for additional guidance

STRUCTURE EXCAVATION

Figure 17-5A