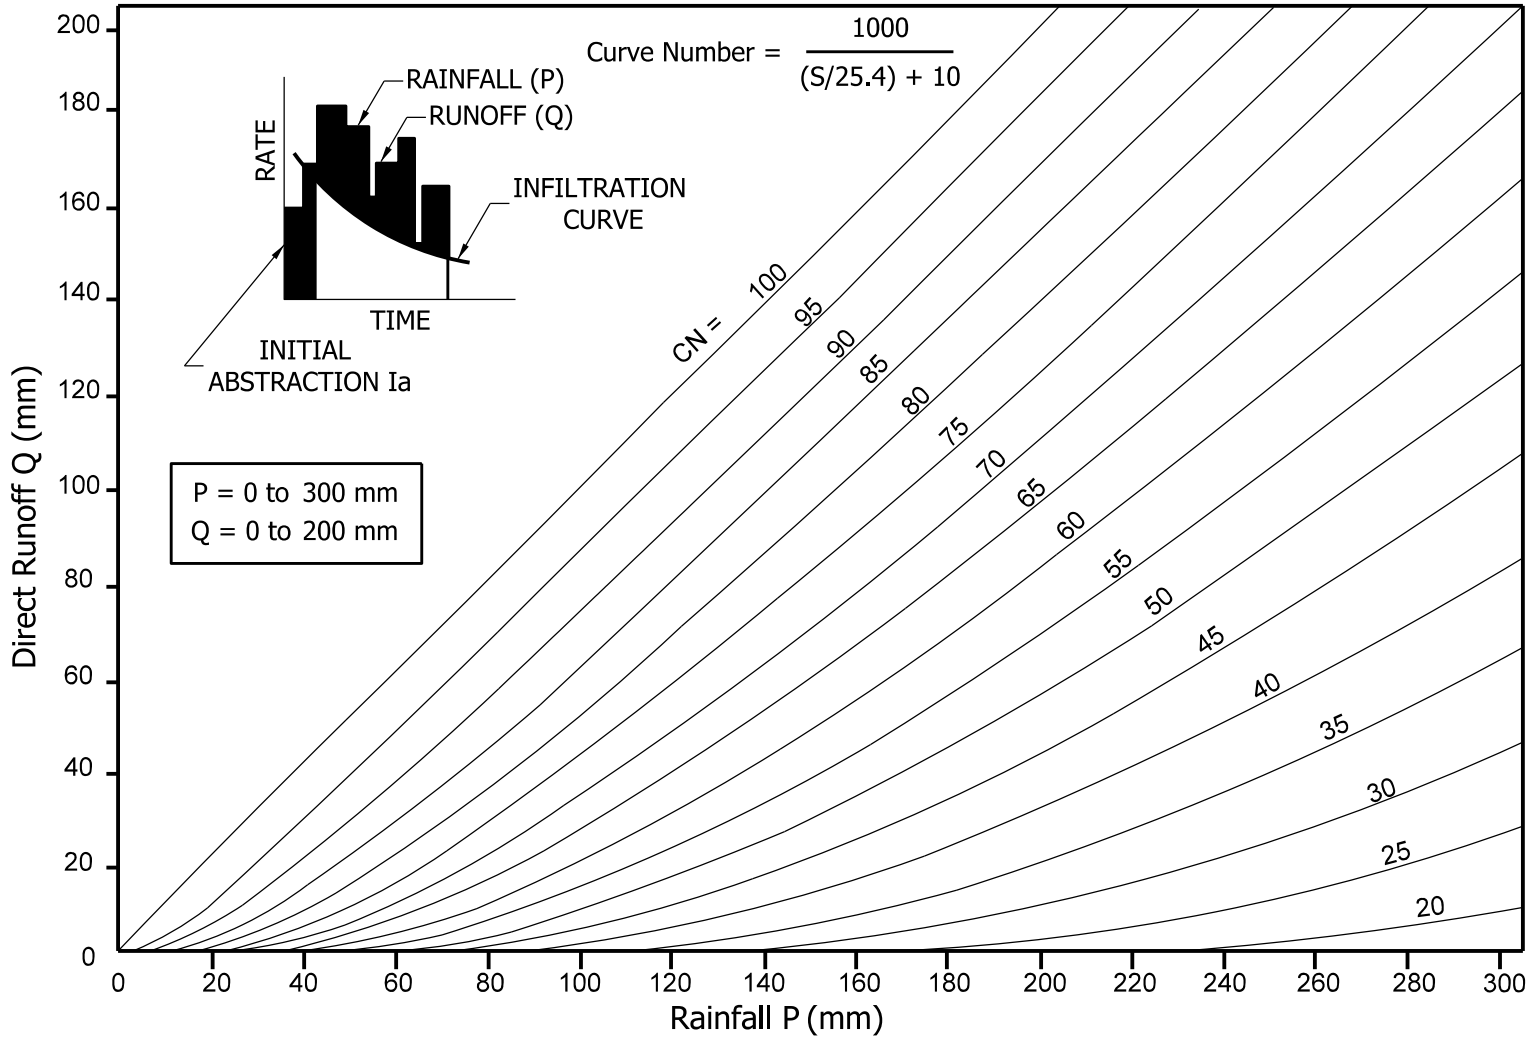

NRCS RELATION BETWEEN DIRECT RUNOFF, CURVE NUMBER AND PRECIPITATION

Figure 29-10B