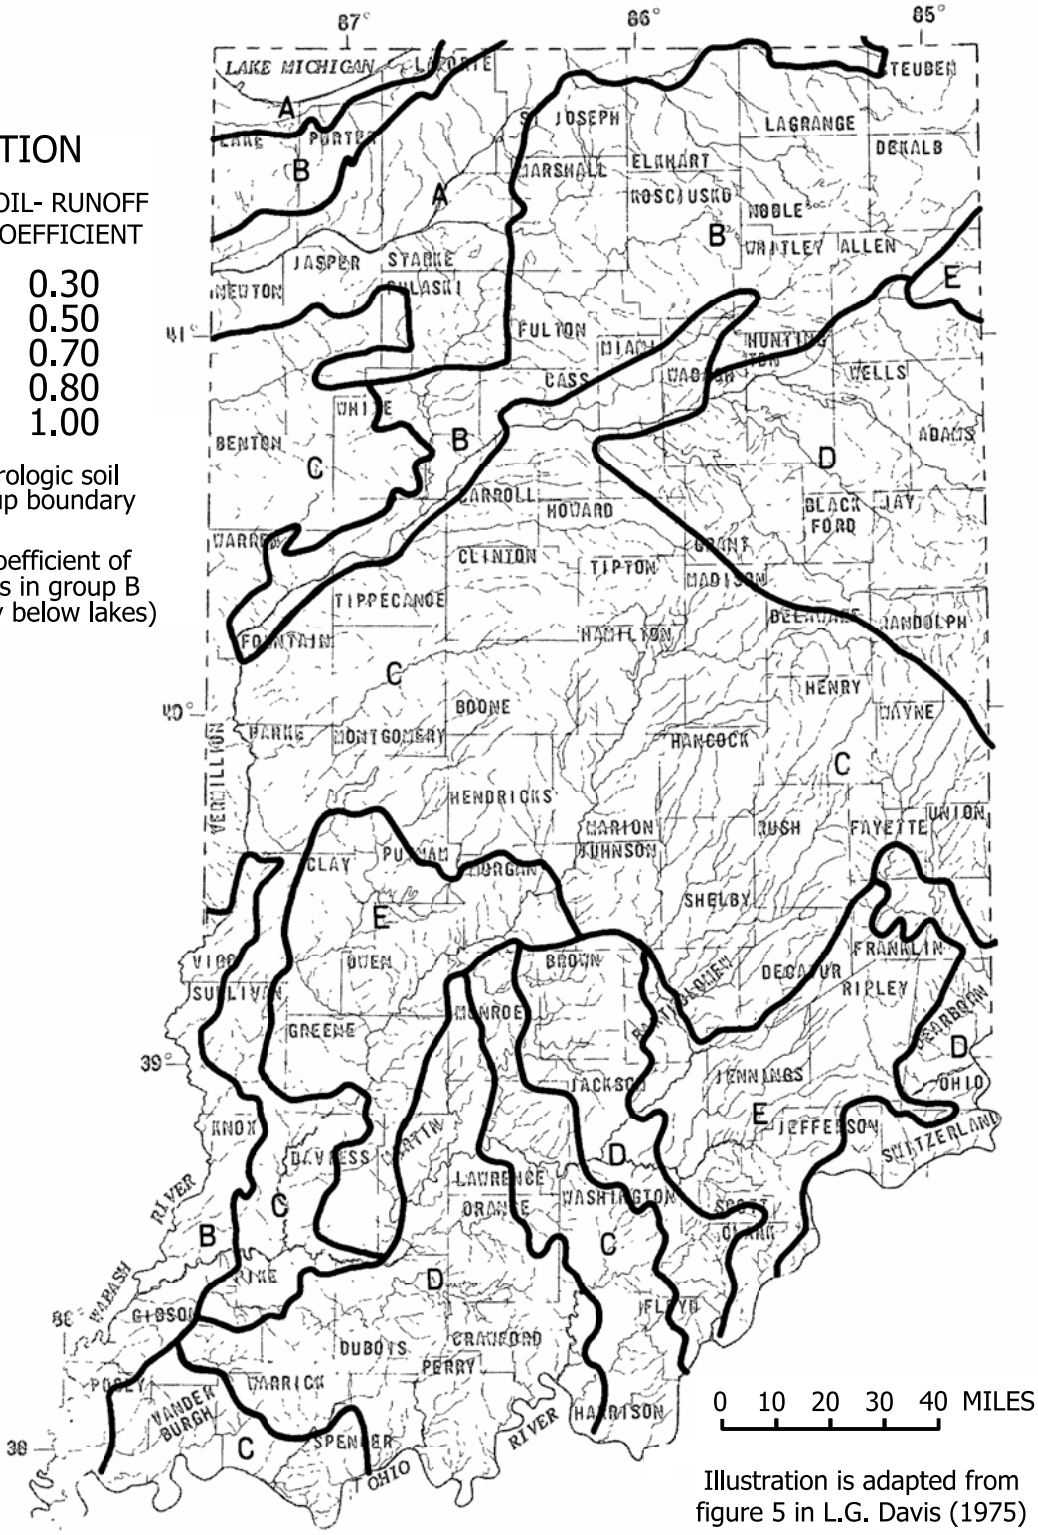

Illustration is adapted from figure 5 in L.G. Davis (1975)

EXPLANATION

HYDROLOGIC SOIL GROUP	SOIL- RUNOFF COEFFICIENT
A	0.30
B	0.50
C	0.70
D	0.80
E	1.00

Hydrologic soil group boundary

(Use a runoff coefficient of 0.30 for streams in group B that are directly below lakes)

MAJOR HYDROLOGIC SOIL GROUPS

Figure 29-9D