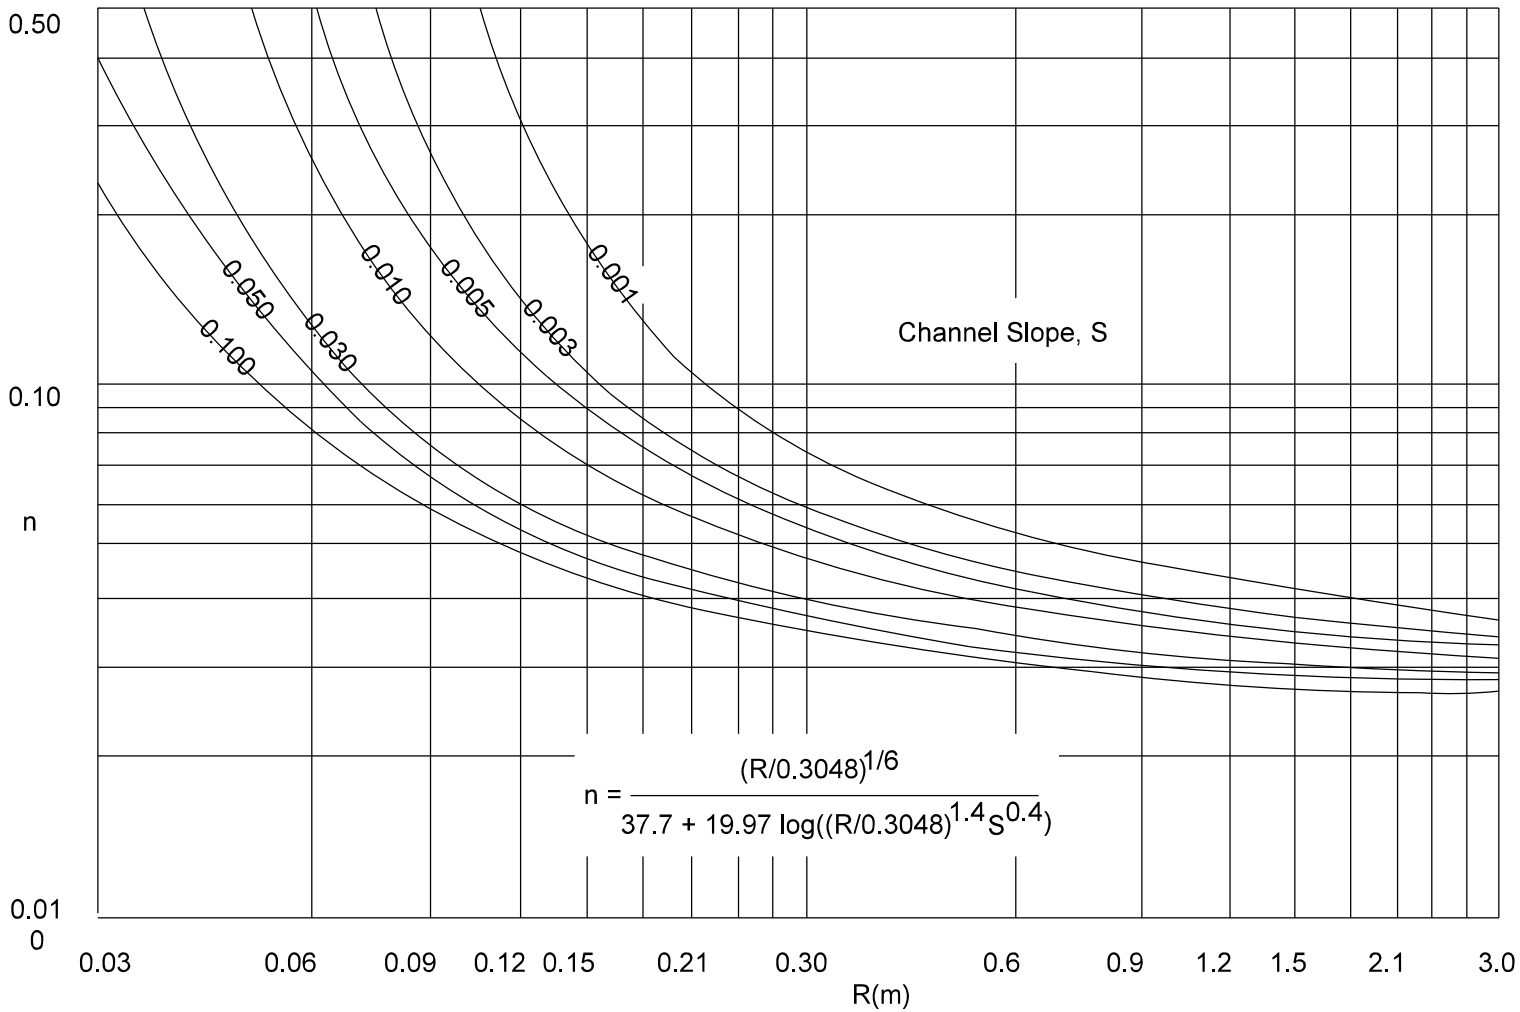


MANNING'S n VERSUS HYDRAULIC RADIUS, R, FOR CLASS E VEGETATION (HEC 15)

Figure 30-6J