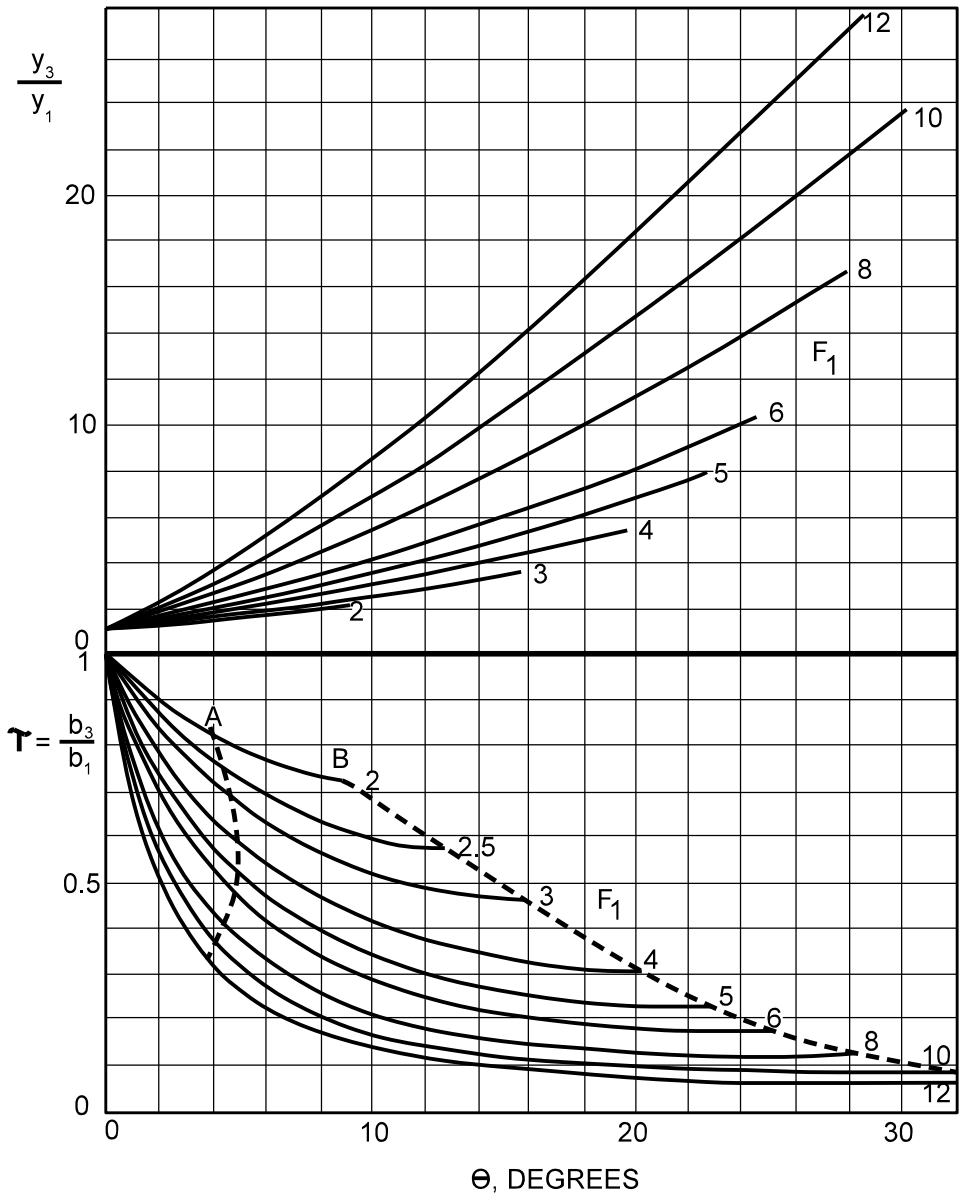

CONTRACTION RATIO τ AND DEPTH RATIO y_3 / y_1 FOR SUPERCRITICAL FLOW IN CONTRACTION OF ANGLE Θ
EXAMPLE 30-8.6

Figure 30-8G