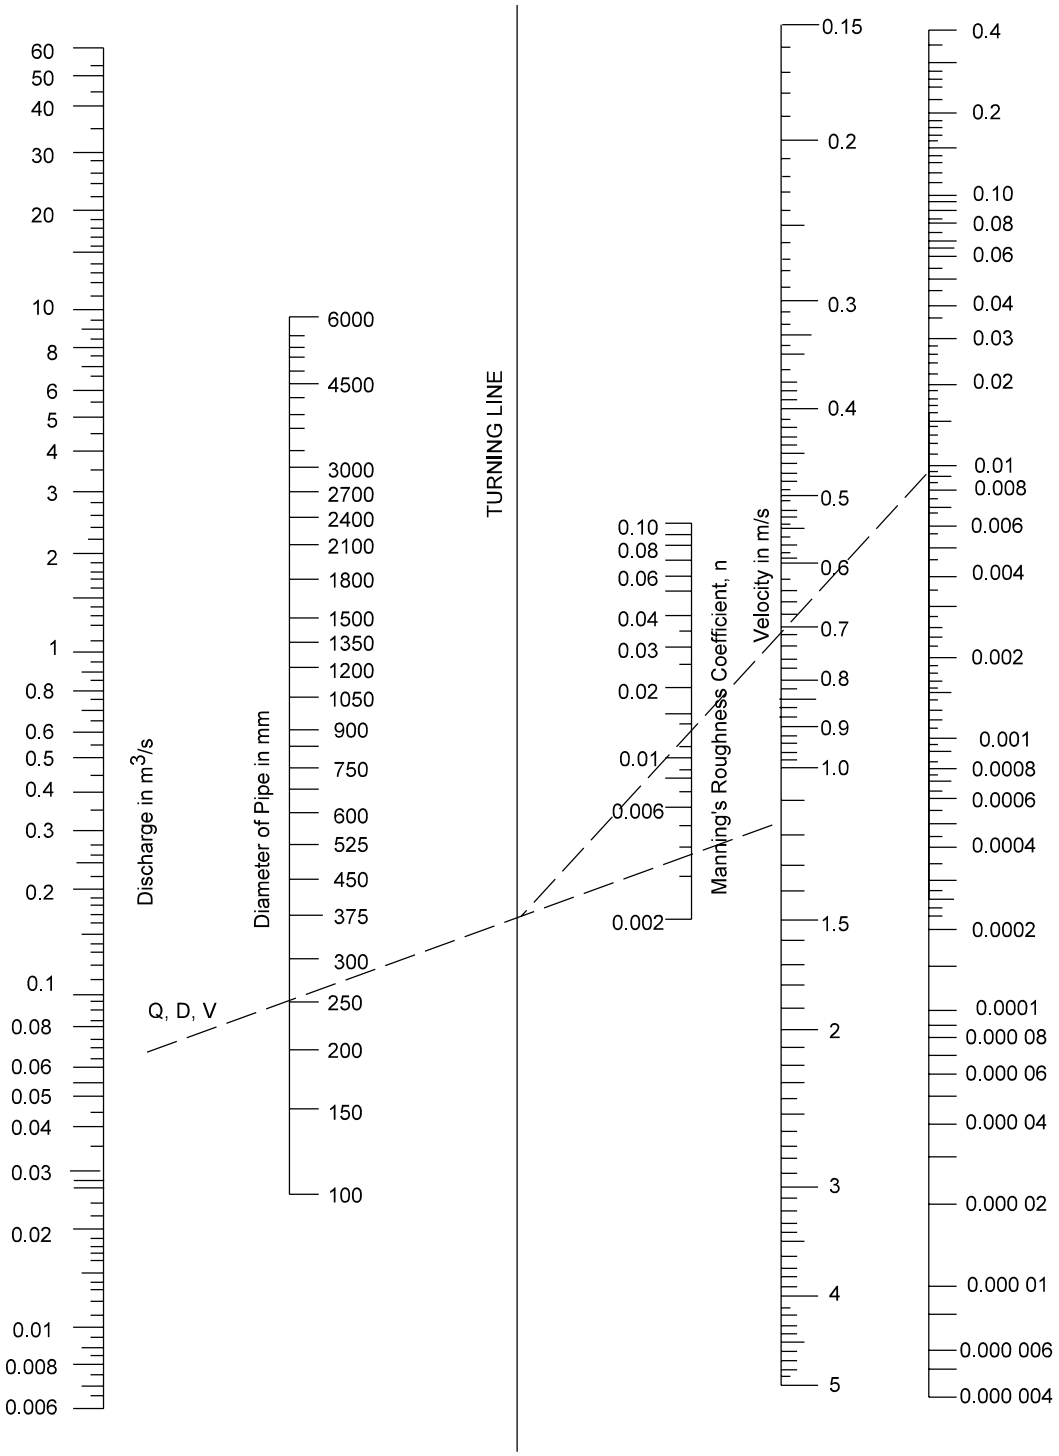

MANNINGS FORMULA FOR FLOW IN STORM DRAINS

Figure 36-12A