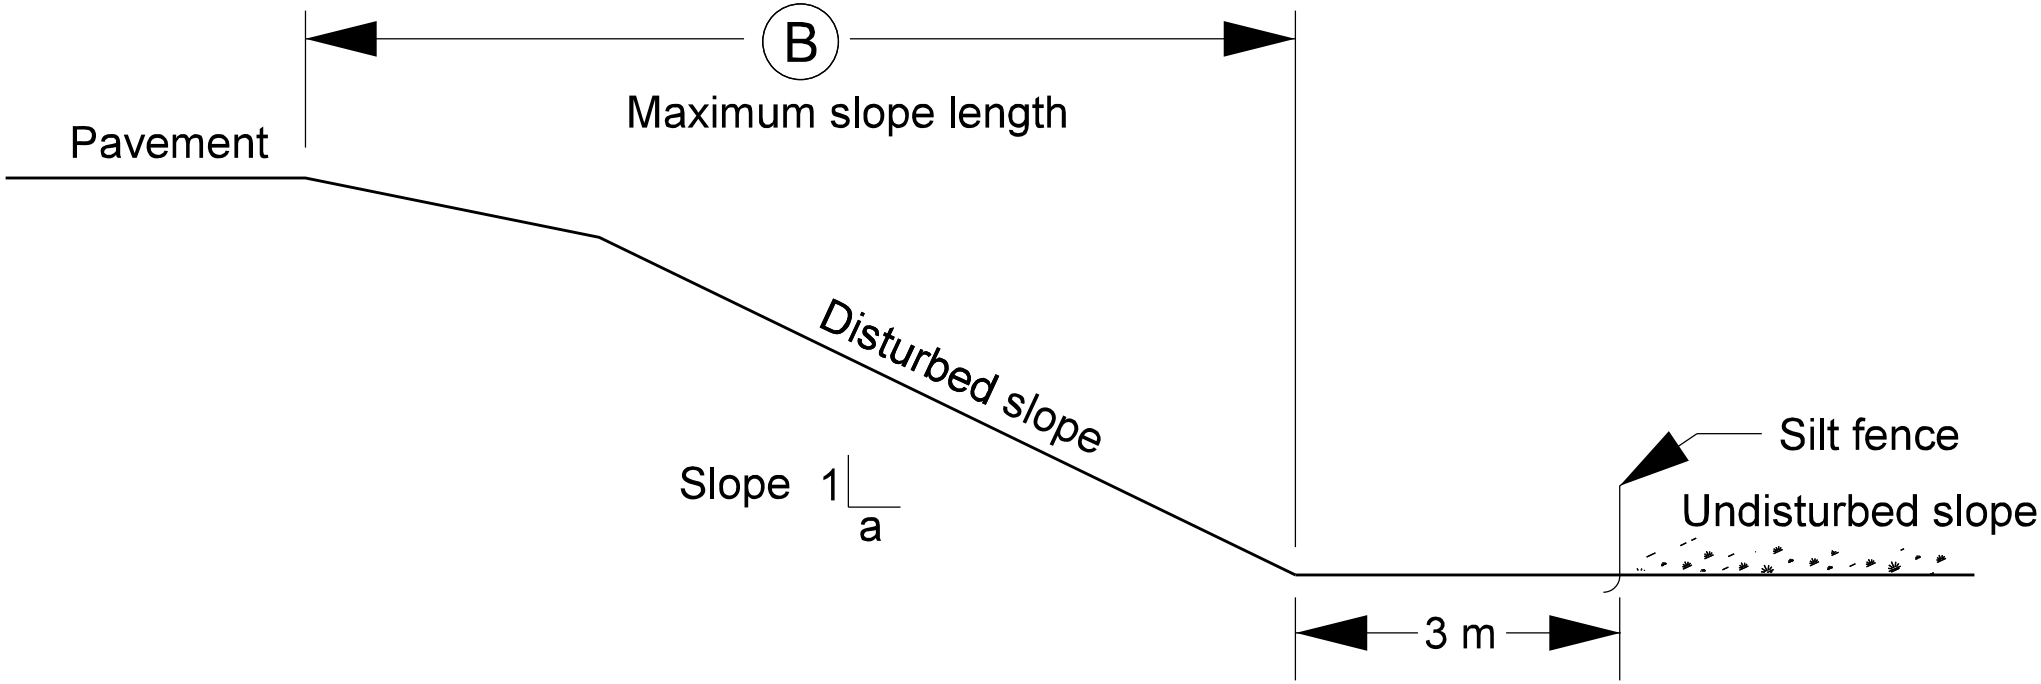

SILT FENCE APPLICATION

Figure 37-3B