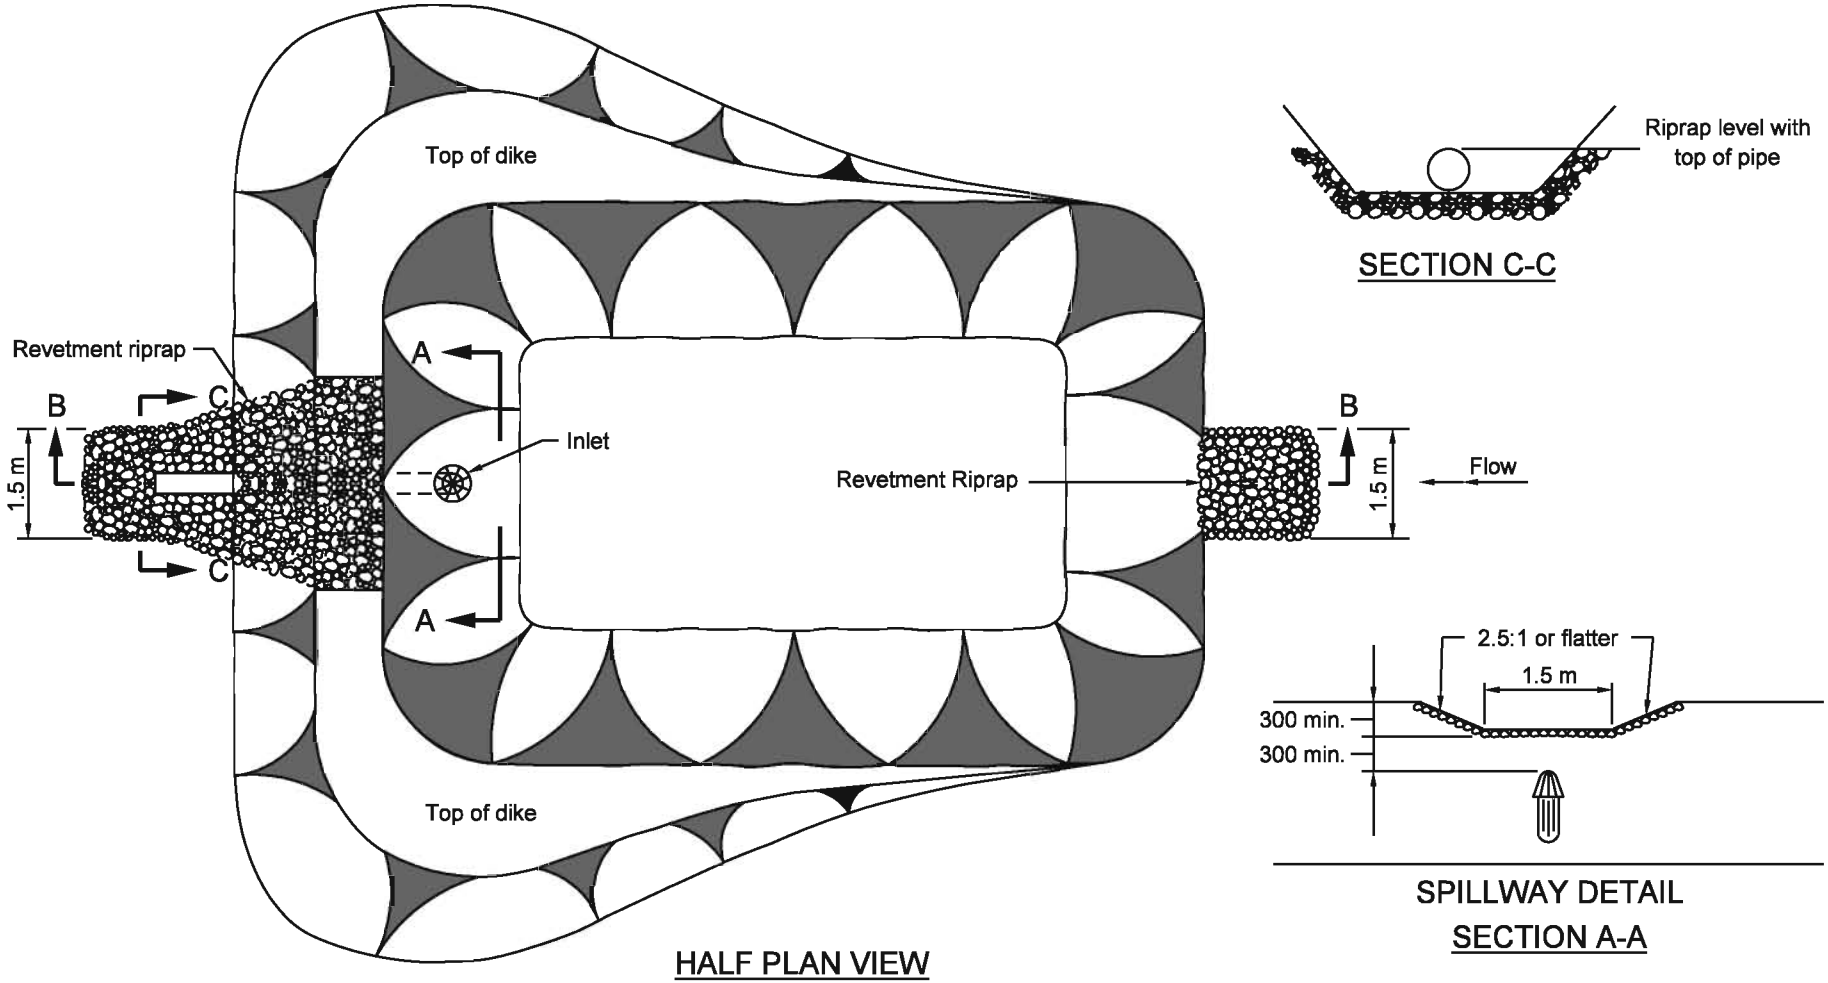

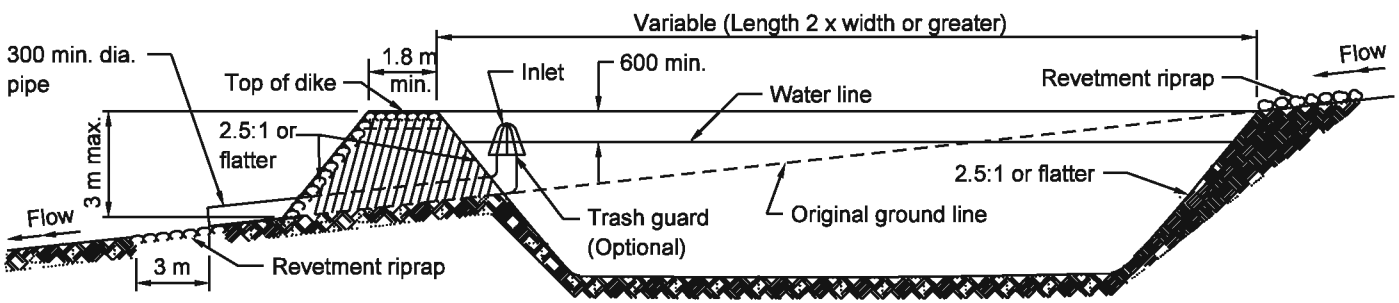

SECTION B-B

SEDIMENT BASIN DETAILS

Figure 37-3H