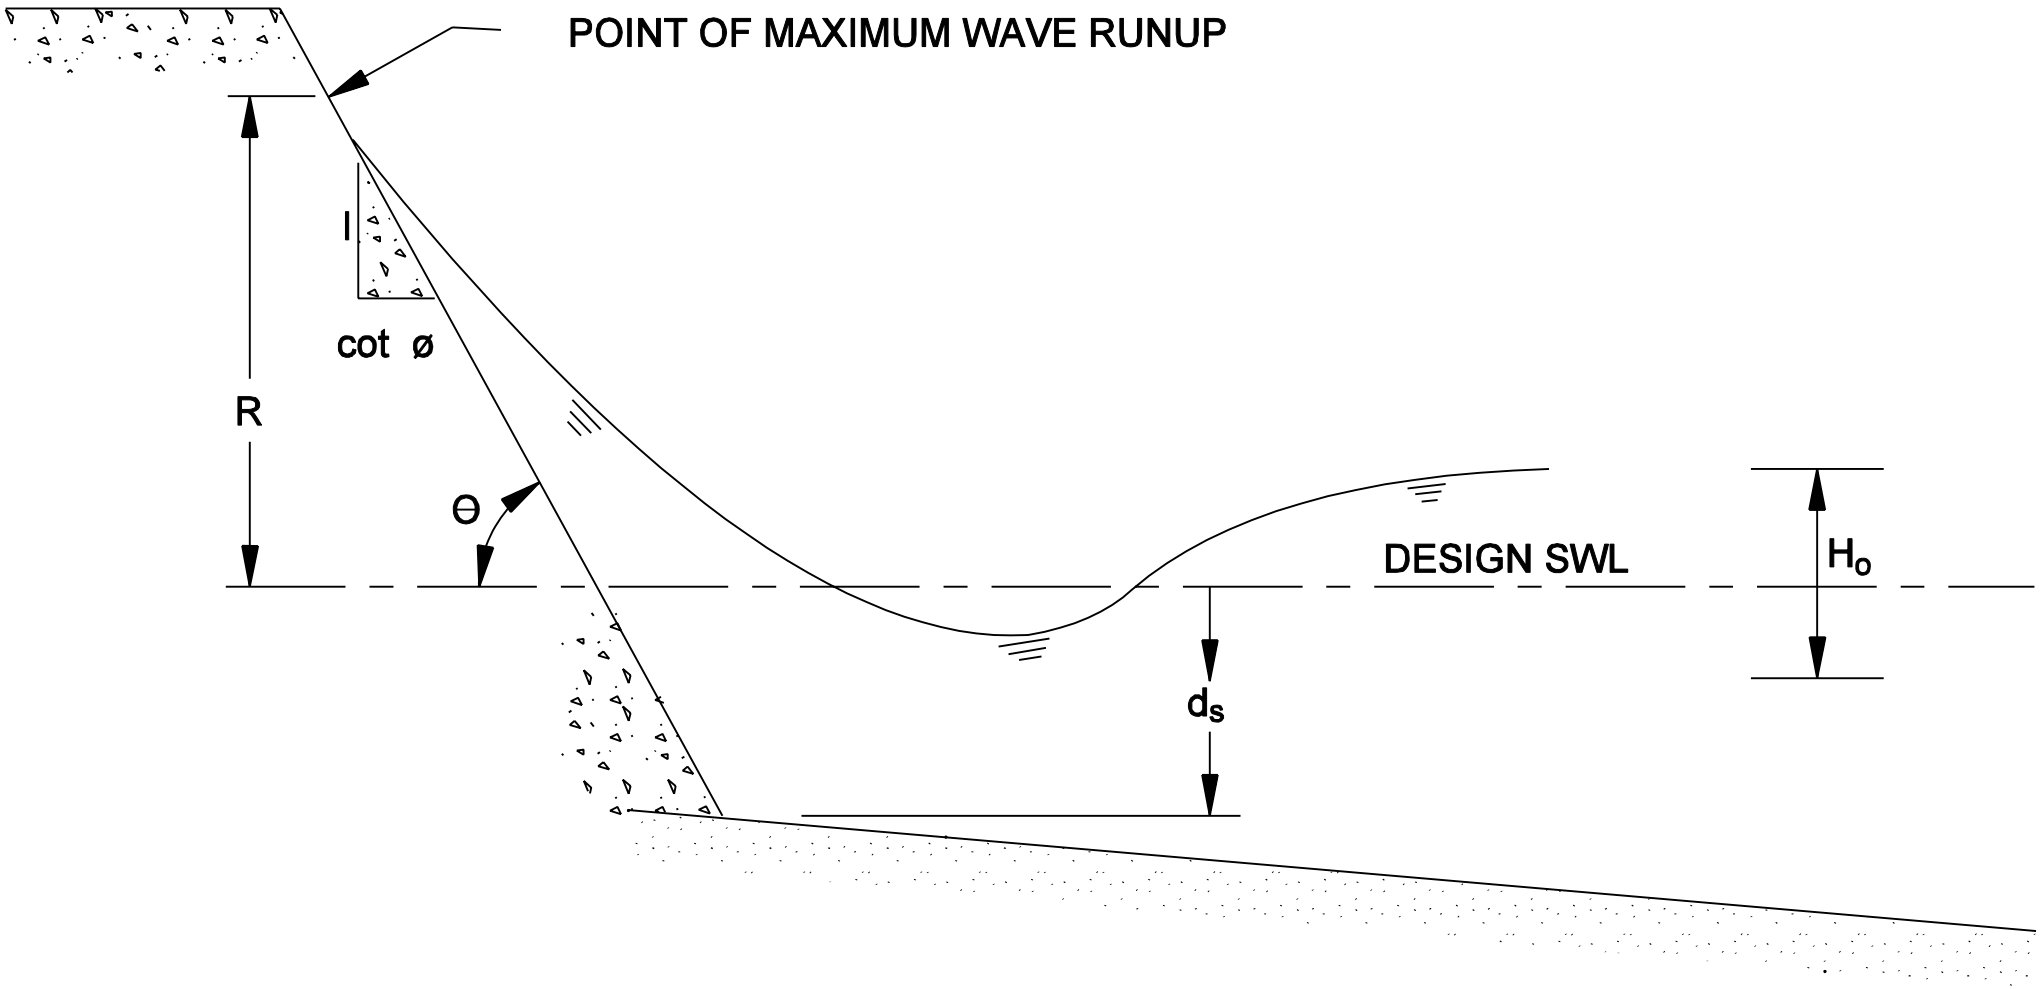

WAVE HEIGHT DEFINITION SKETCH

Figure 38-5B