Note: Option to be determined by the contractor.

OPTIONS A AND B:

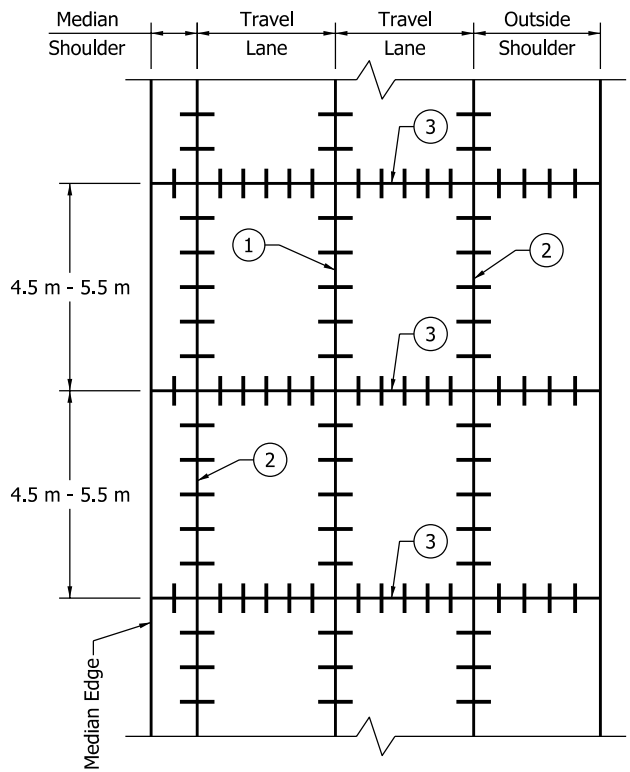

① Longitudinal Joint

② Option A: Longitudinal Joint
Option B: Longitudinal Constr. Joint

③ Type D-1 Contraction Joint

④ Longitudinal Joint or
Longitudinal Constr. Joint

OPTIONS C:

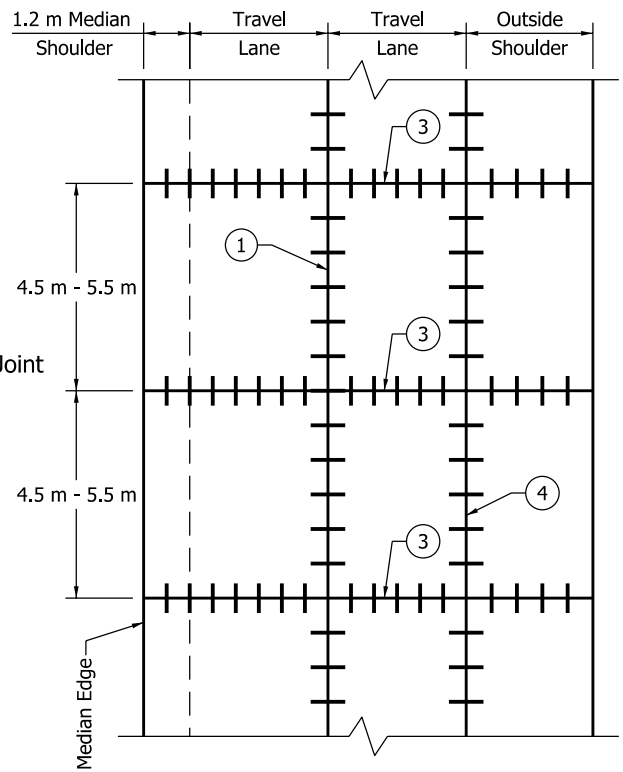

MEDIAN EDGE OF CONCRETE PAVEMENT LONGITUDINAL JOINT OPTIONS

Figure 52-13R