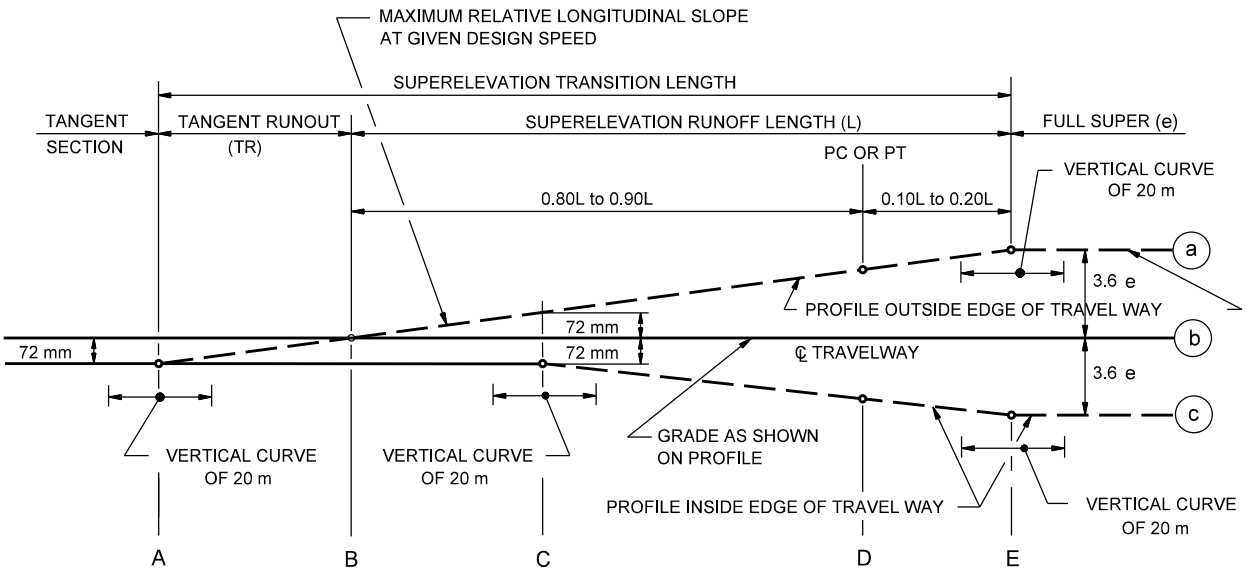

NOTES: 1. AXIS OF ROTATION ABOUT ℄
2. e = APPLICABLE SUPERELEVATION RATE

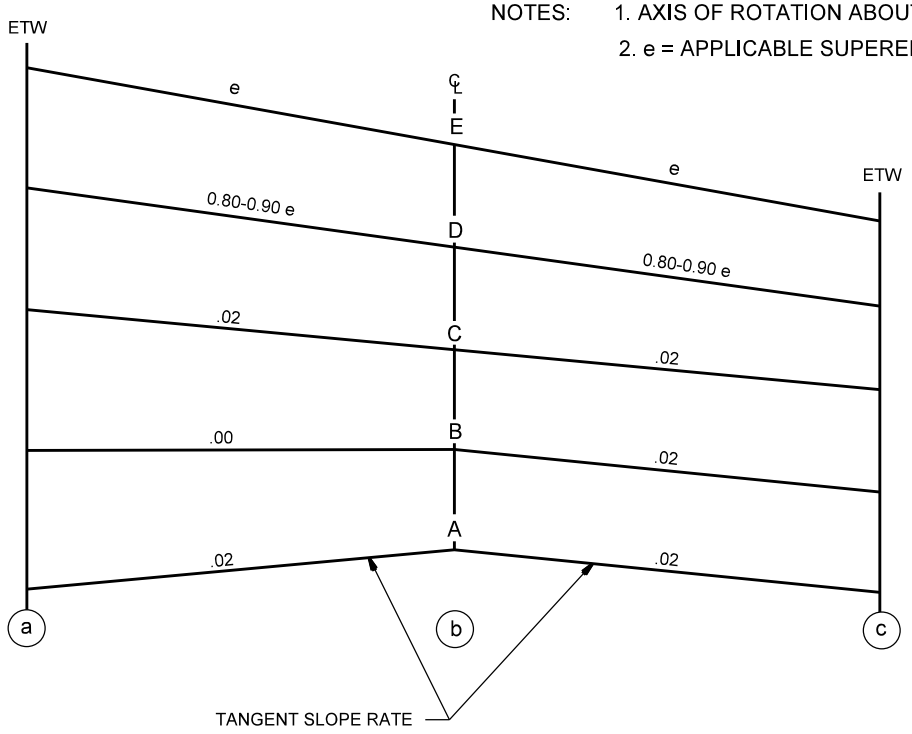

SUPERELEVATION DEVELOPMENT
(Two-Lane Roadways)

Figure 43-3H