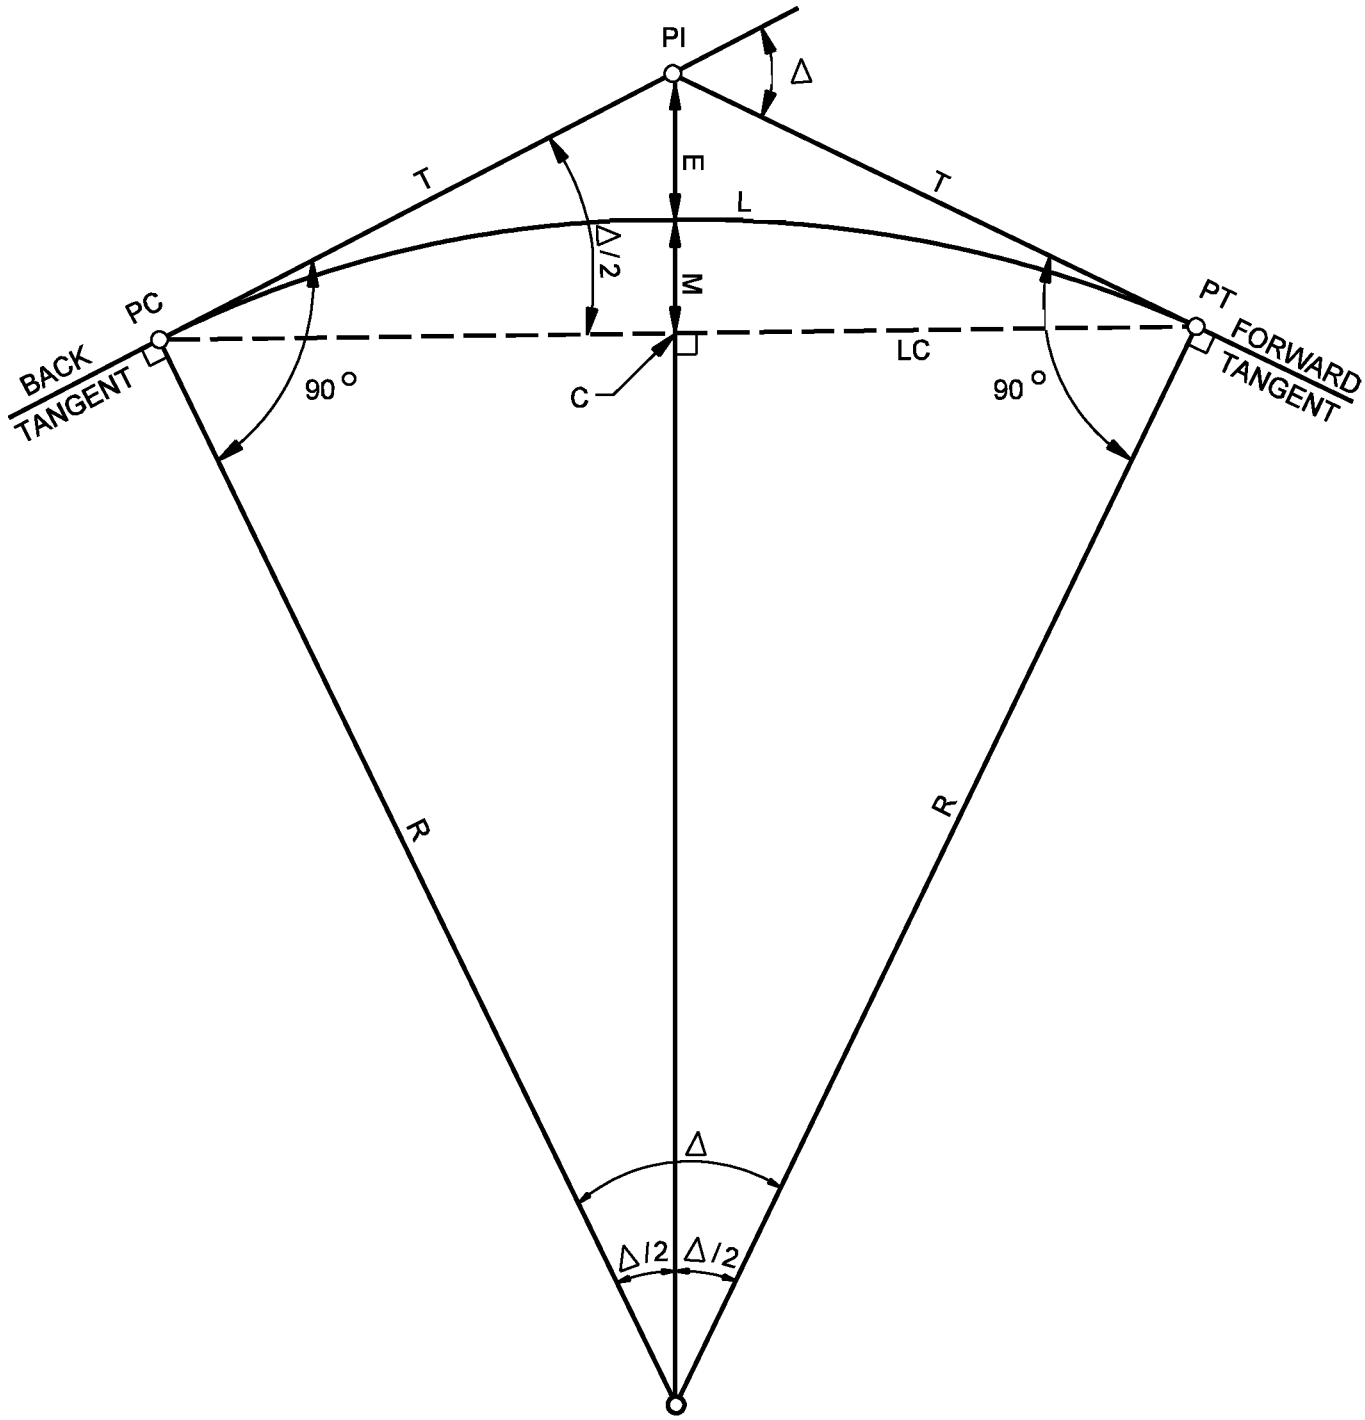

SIMPLE CURVE COMPUTATION

Figure 43-6C