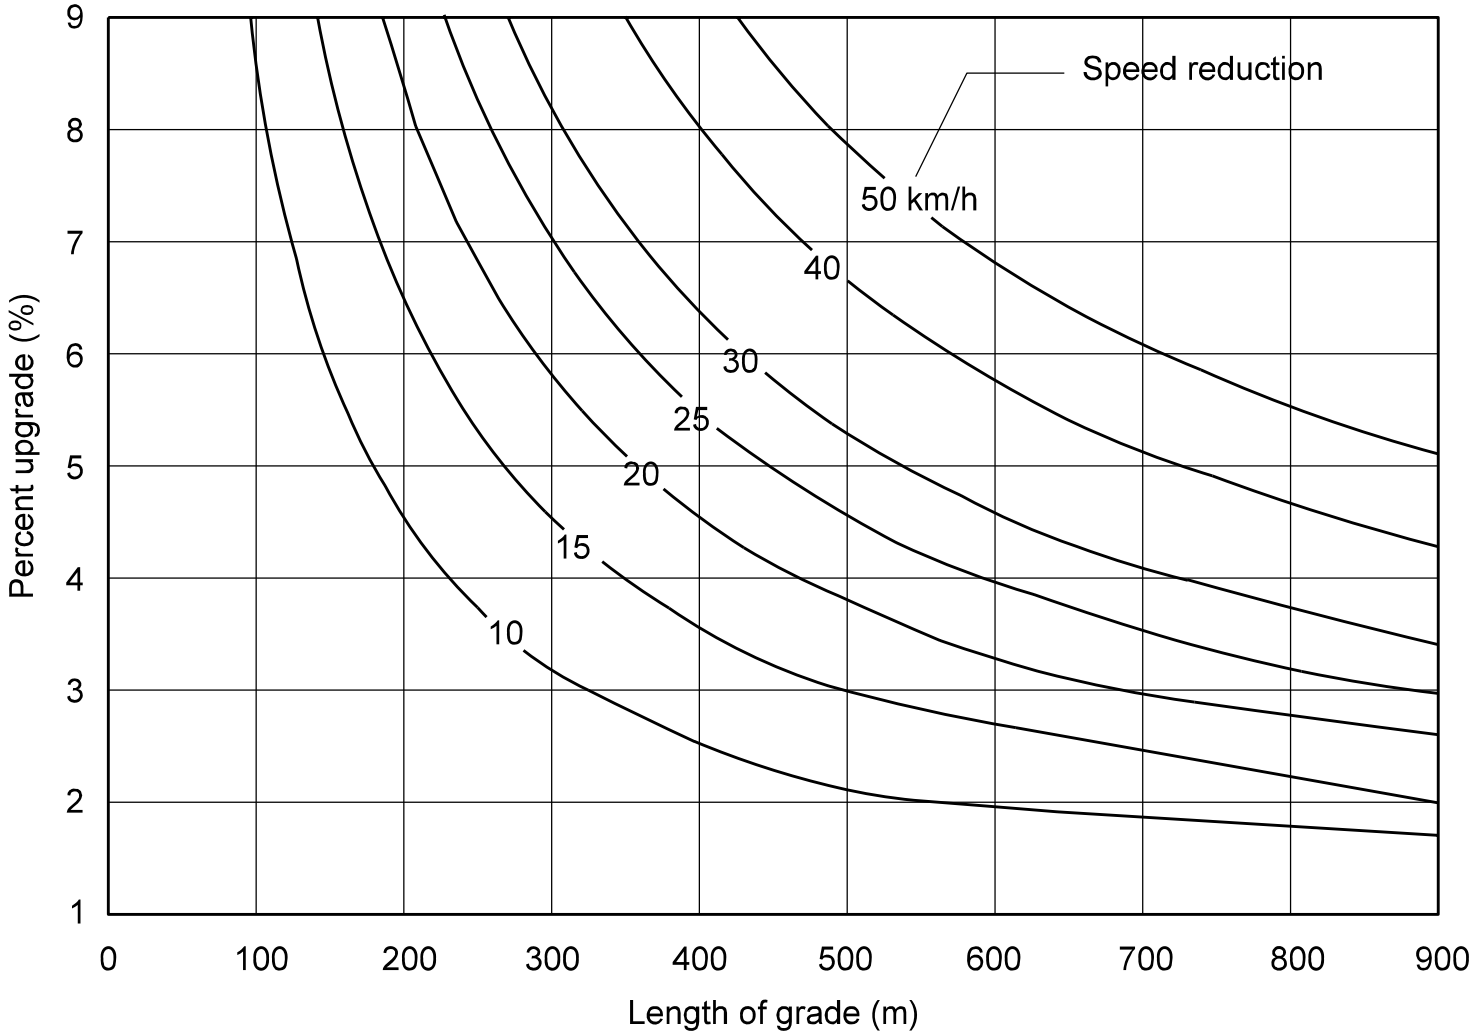

Critical Lengths of Grade for Design, Assumed Typical Heavy Truck of 120 kg/k W, Entering Speed = 110 km/h

Figure 44-1A