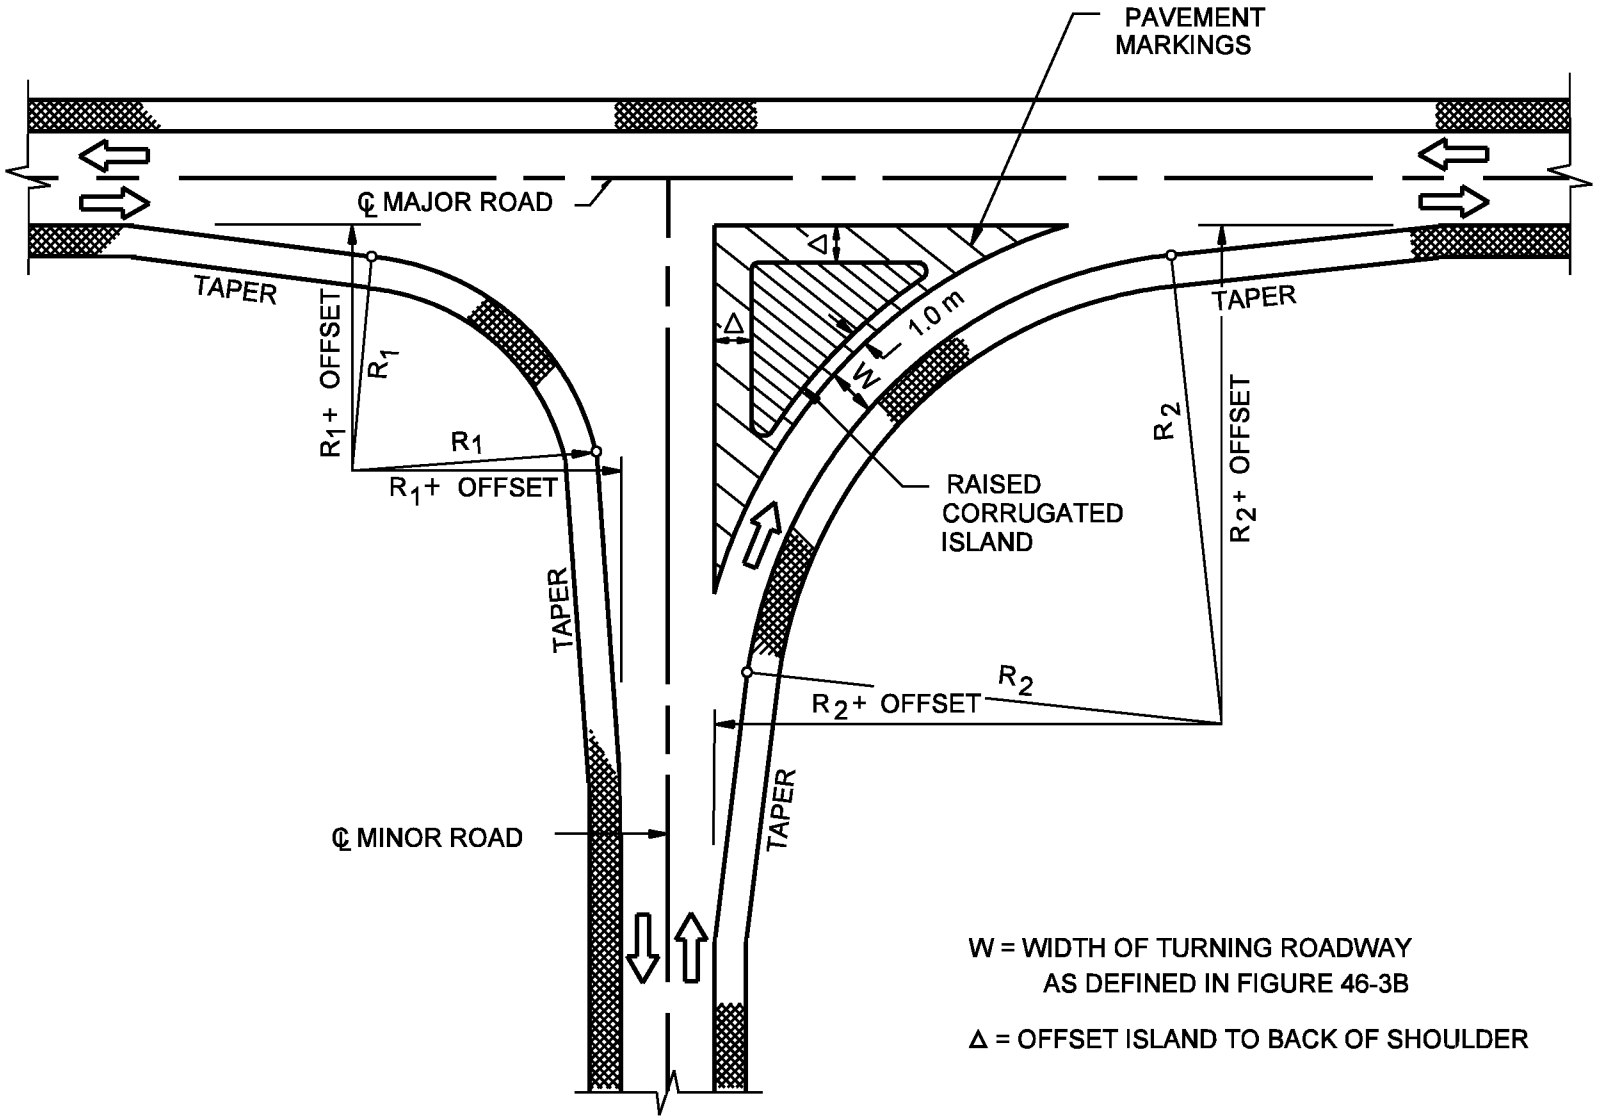

TYPICAL TURNING ROADWAY
(Stop Controlled on Minor Road)

Figure 46-3A