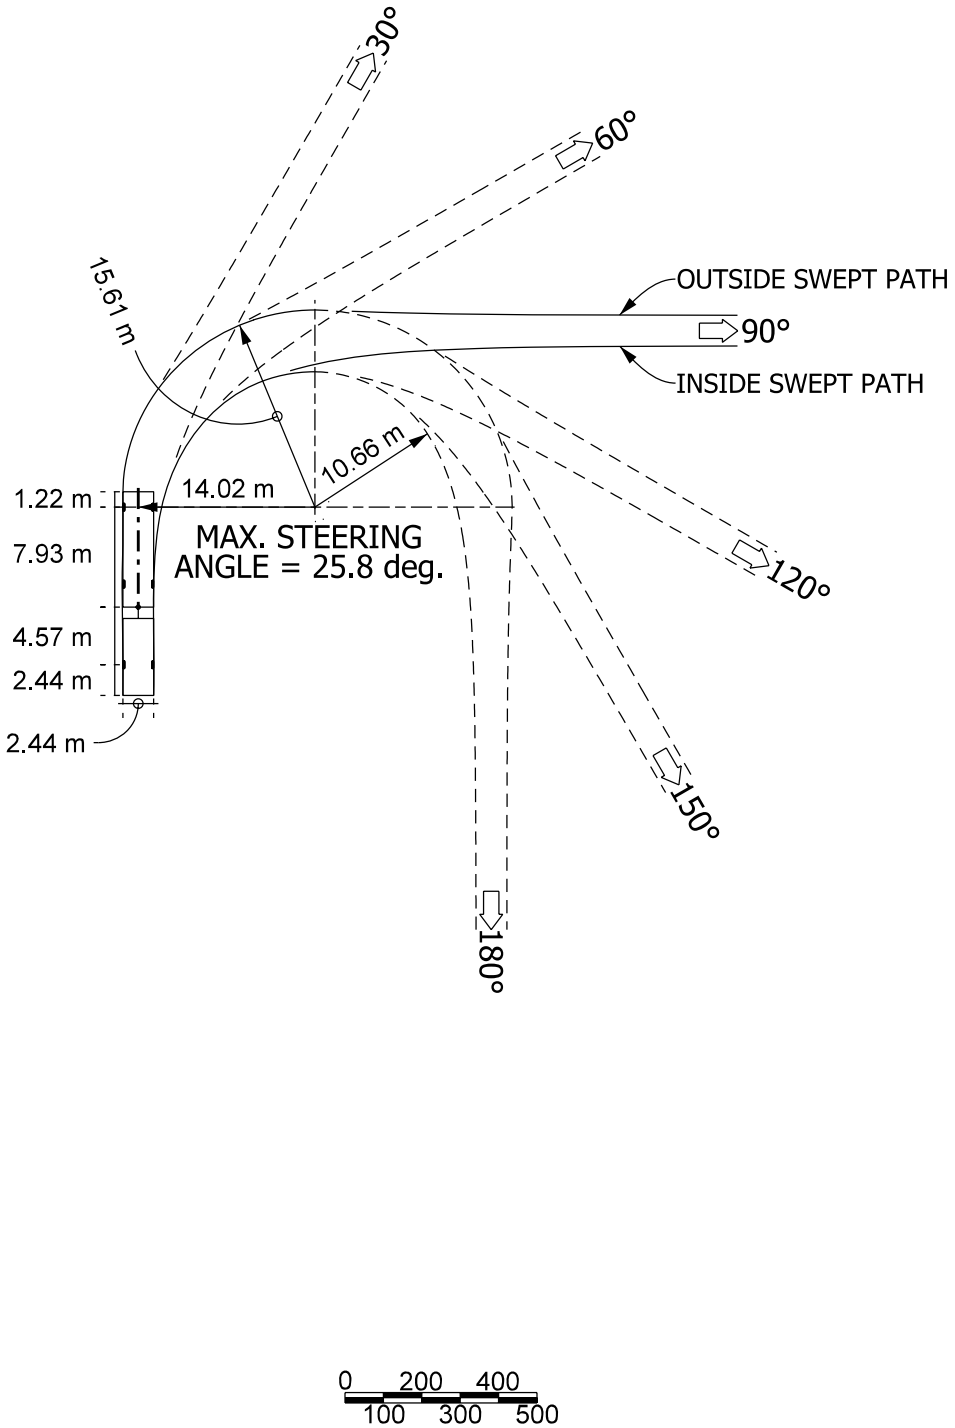

MH/B - DESIGN VEHICLE
(1:500 SCALE)

Figure 46 -12P