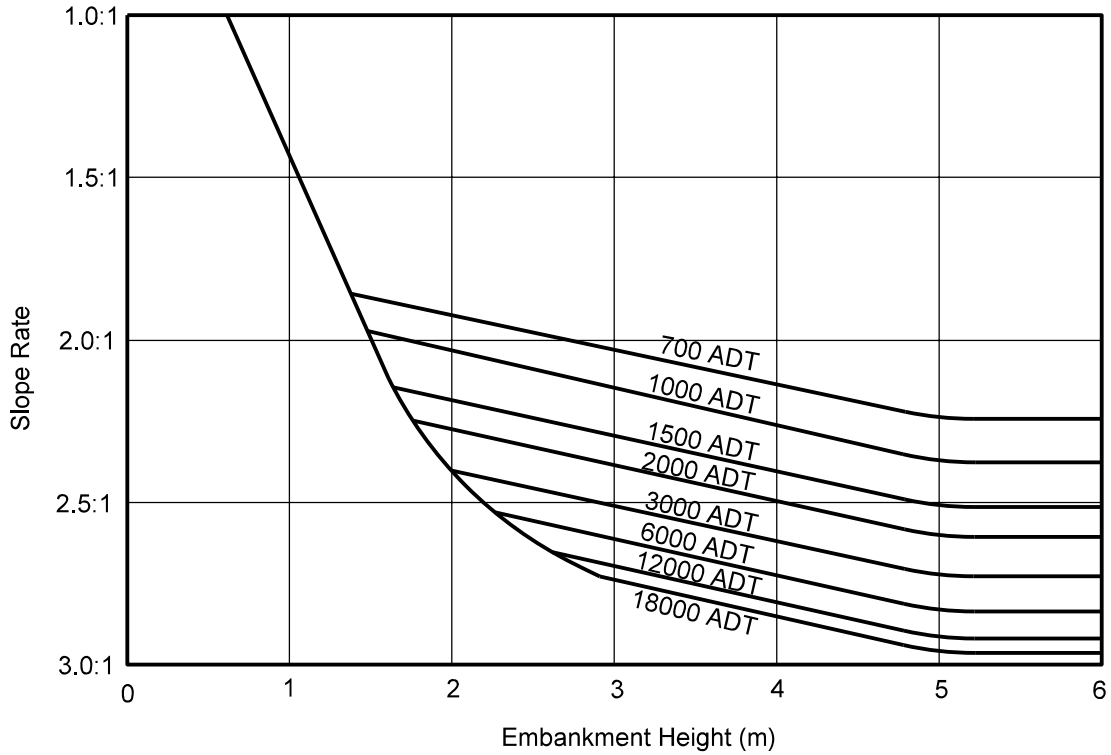

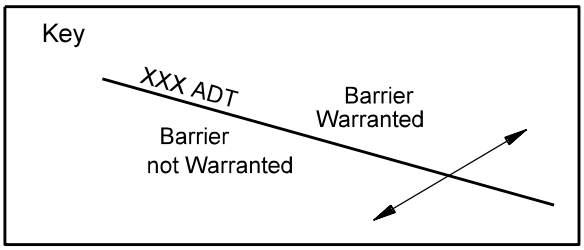

BARRIER WARRANT FOR EMBANKMENT
2-LANE, 2-WAY ROADWAY, 110 km/h

Figure 49-3B (110)