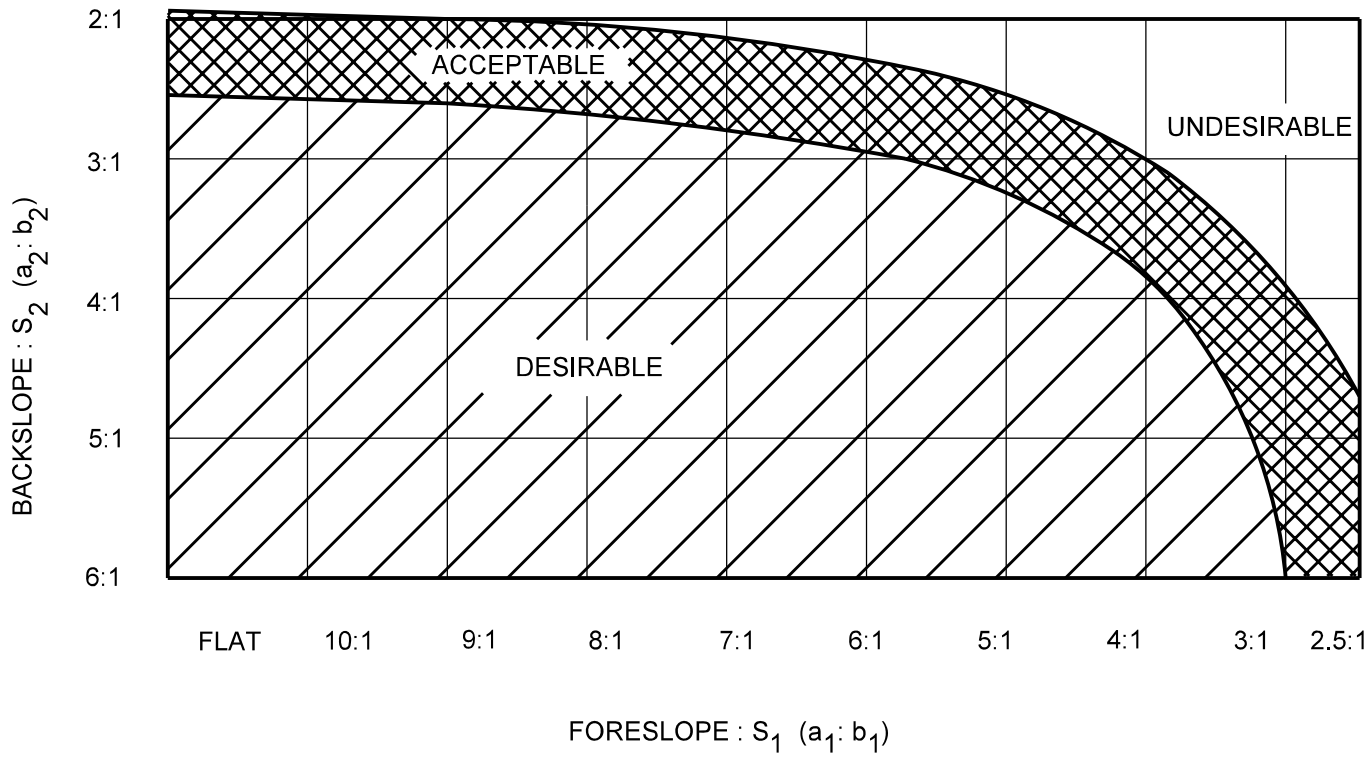

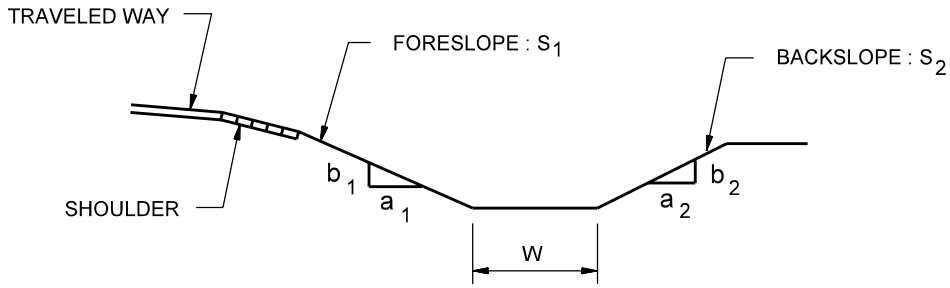

PREFERRED MEDIUM-WIDTH DITCH CROSS SECTION

Rounded Ditch with $2400 \leq W \leq 3600$ or Trapezoidal Ditch with $1200 \leq W \leq 2400$

Figure 49-3E