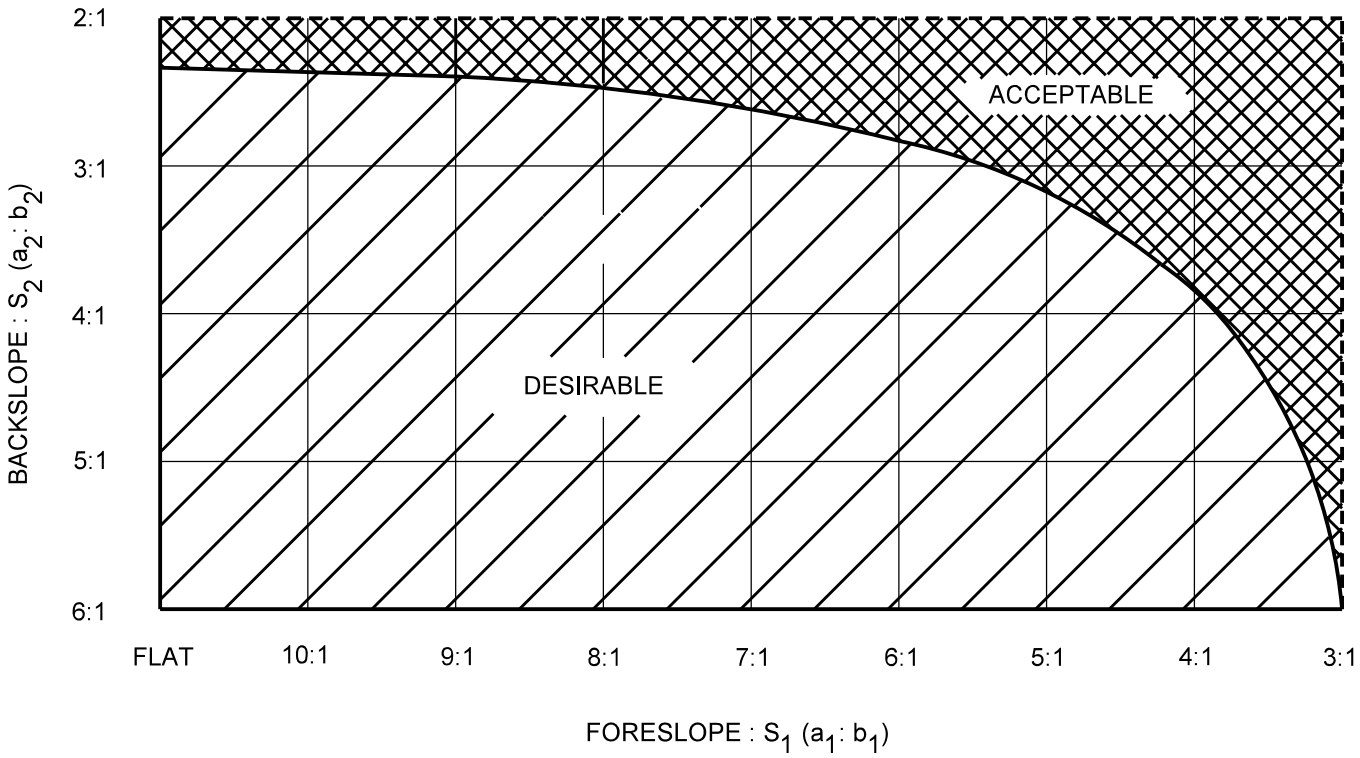

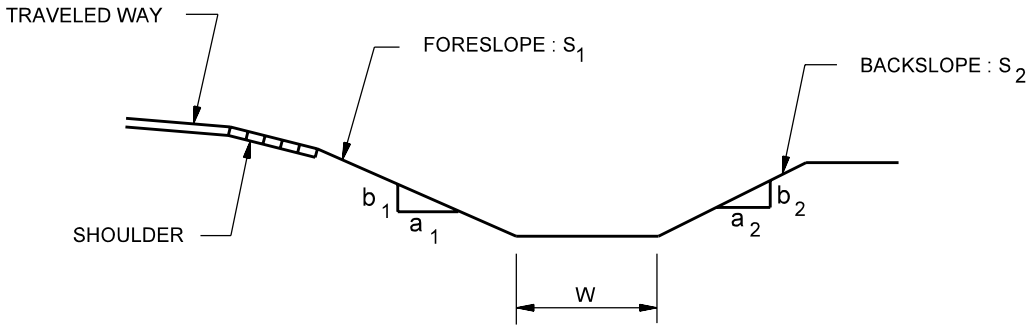

PREFERRED WIDE-WIDTH DITCH CROSS SECTION

Rounded Ditch with W > 3600 or Trapezoidal Ditch with W > 2400

Figure 49-3F