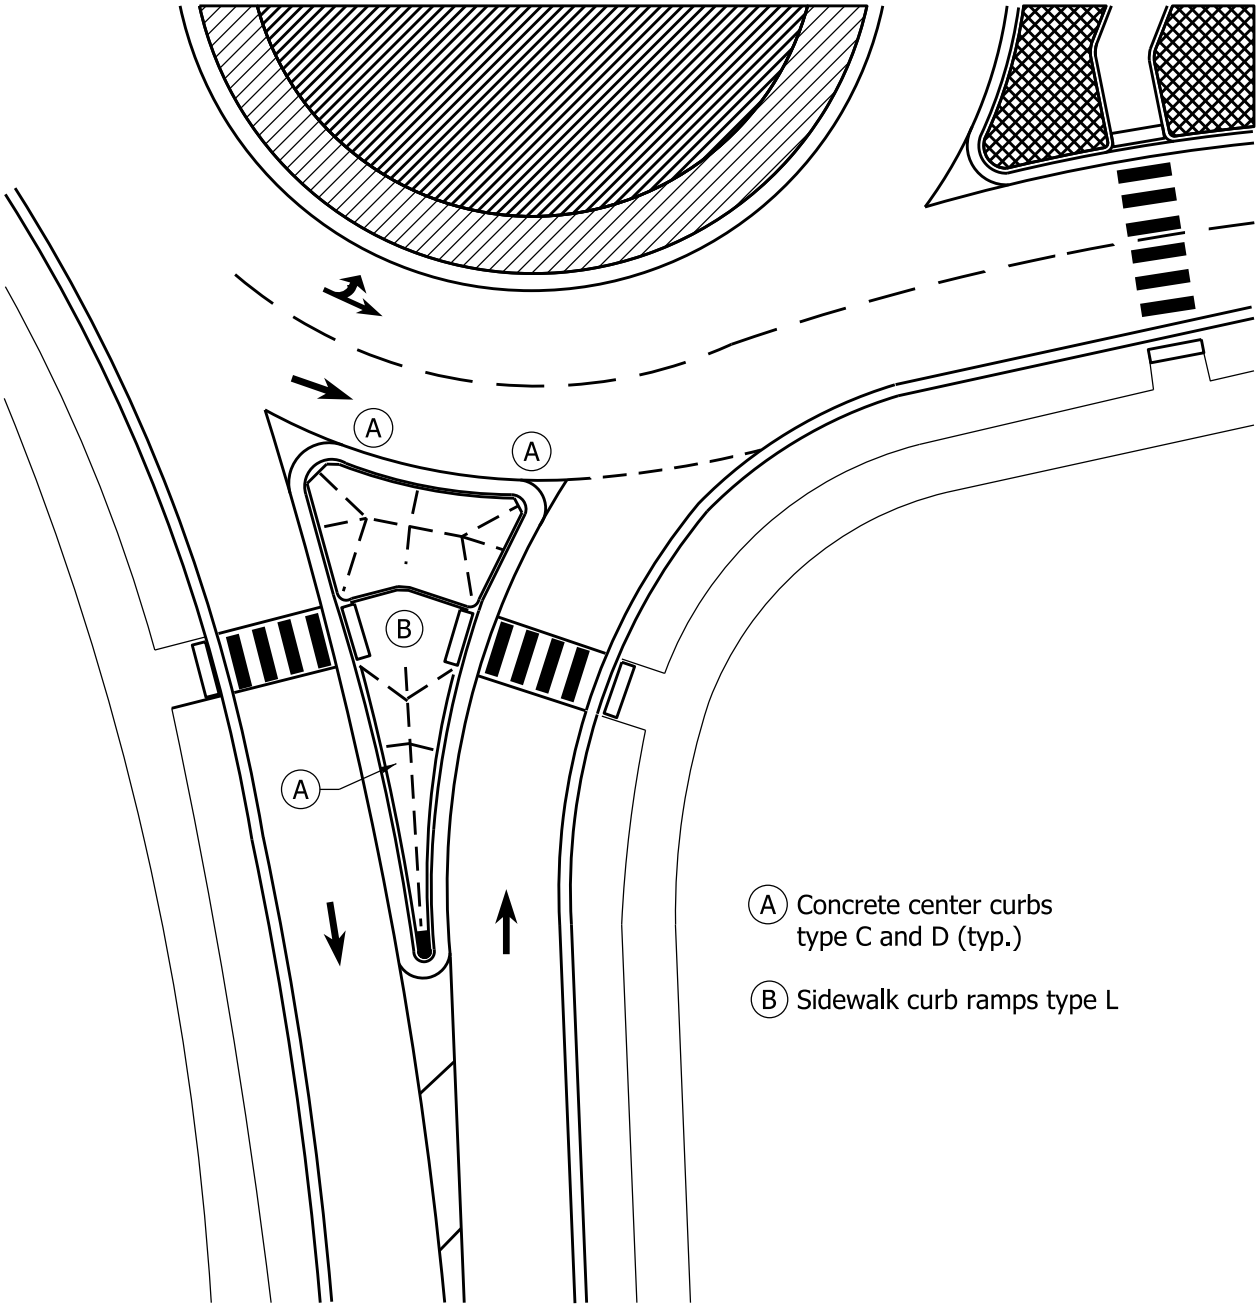

TYPICAL SPLITTER ISLAND

Figure 51-12KK