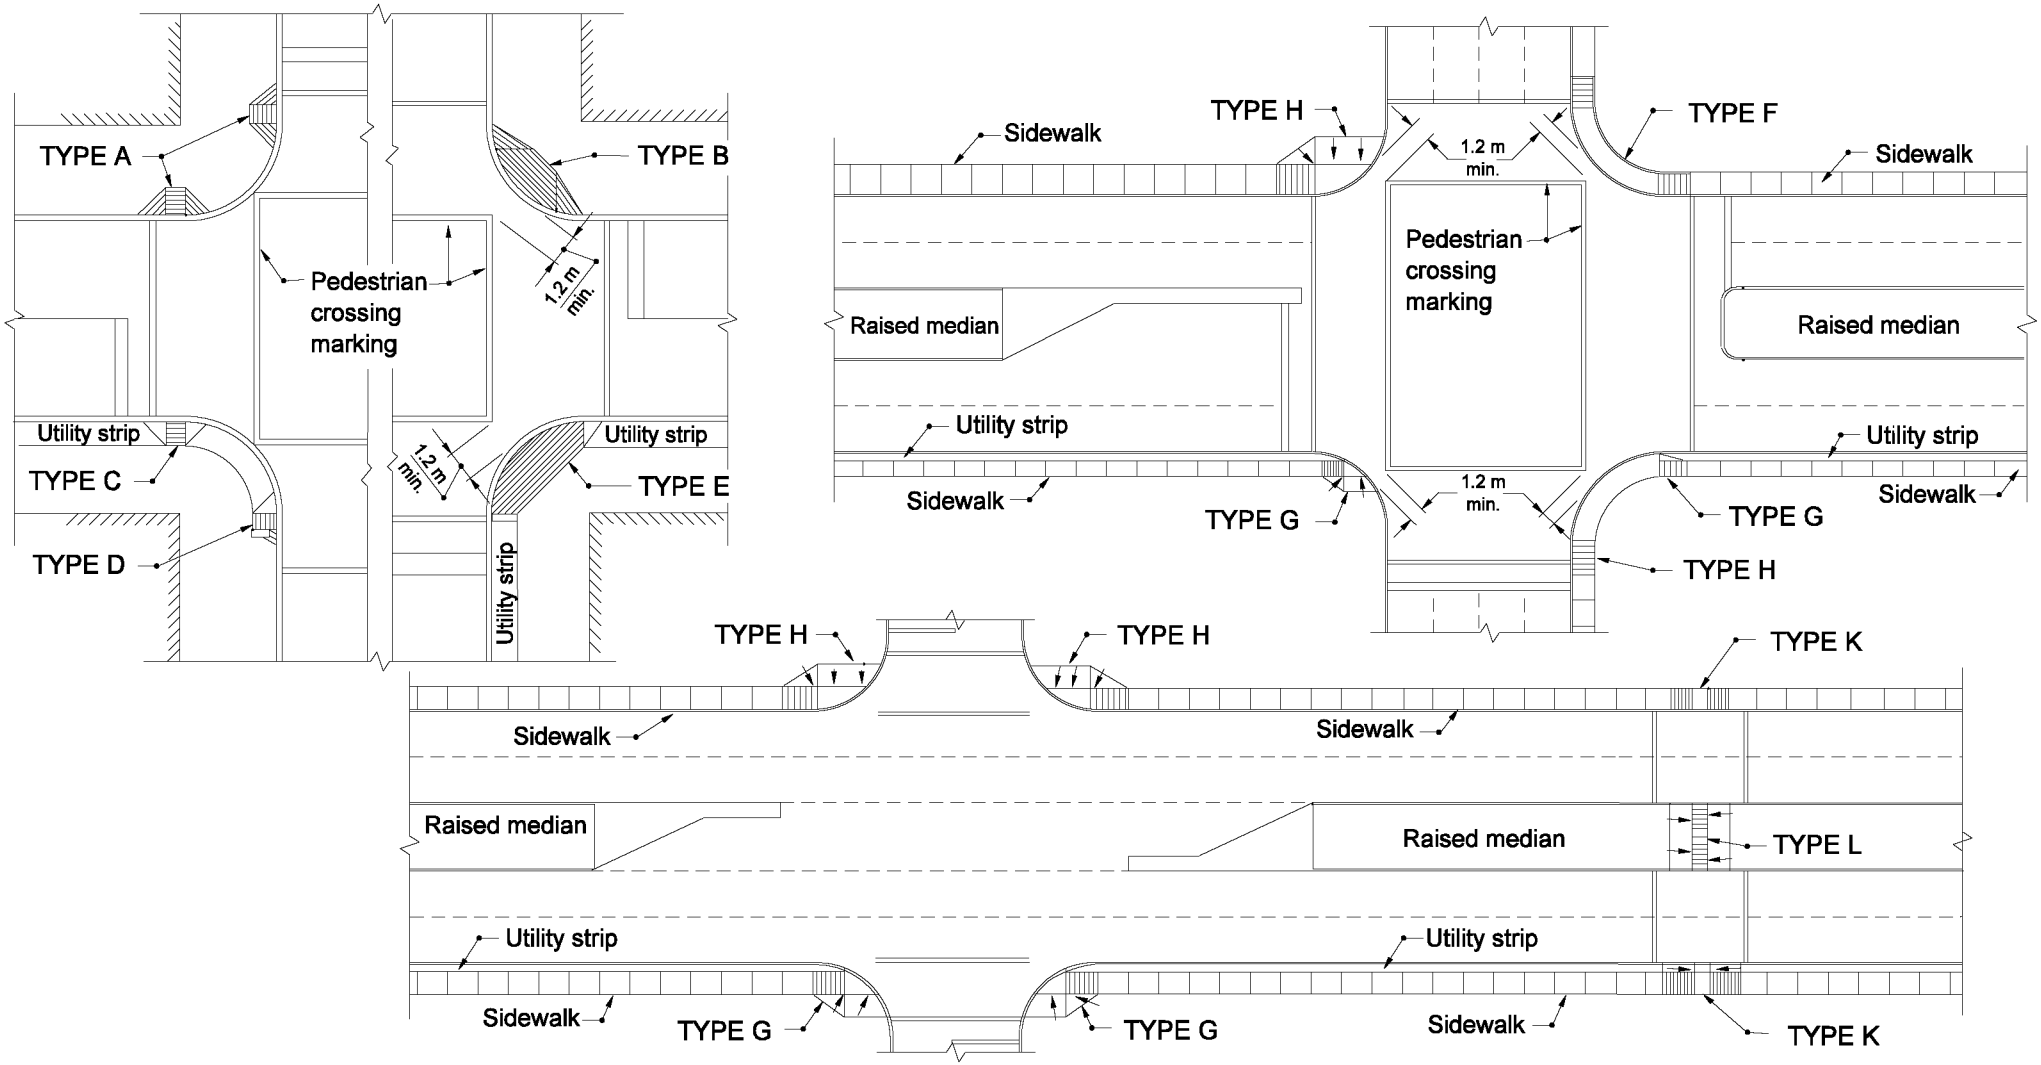

TYPES OF CURB RAMPS AT MARKED CROSSINGS

Figure 51-1F