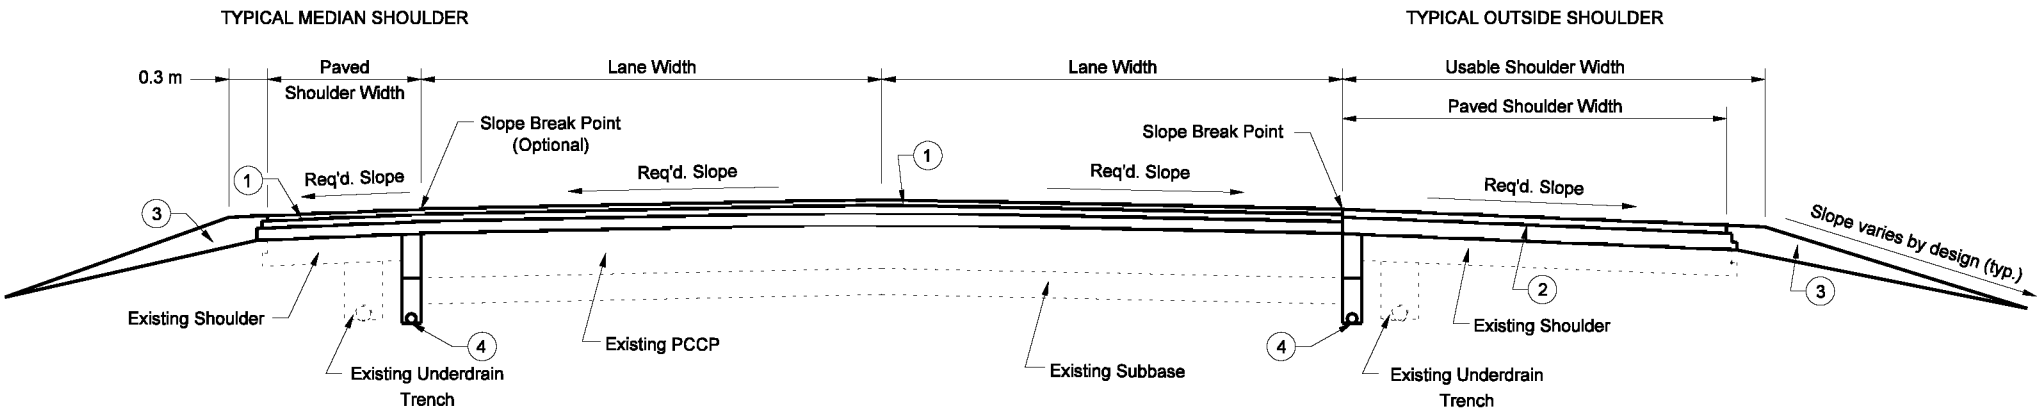

* Mainline

(1) 90 kg/m² HMA Surface 9.5 mm
120 kg/m² HMA Intermediate 12.5 mm
Variable depth QC/QA-HMA, 5, 76, Intermediate OG19.0 mm (110 kg/m² at Pavement Edge, 150 kg/m² at ℄)

* Shoulder

(2) 90 kg/m² HMA Surface 9.5 mm on
240 kg/m² HMA Base 25.0 mm
(3) Compacted Aggregate, No. 53
(4) Pipe, Type 4, Circular, 100 mm. See Figure 52-13K for Retrofit Underdrain Detail.

* Open graded mixture OG19.0 mm should be QC/QA-HMA, 5, 76. For all other mixtures, see Section 52-9.02 to determine the appropriate HMA mixture designation.

OVERLAY (CROWN TO CROWN SECTION)

FIGURE 52-13J