* Open graded mixtures OG19.0 mm or OG25.0 mm should be QC/QA-HMA, 5, 76. For all other mixtures, see Section 52-9.02 to determine the appropriate HMA mixture designation.

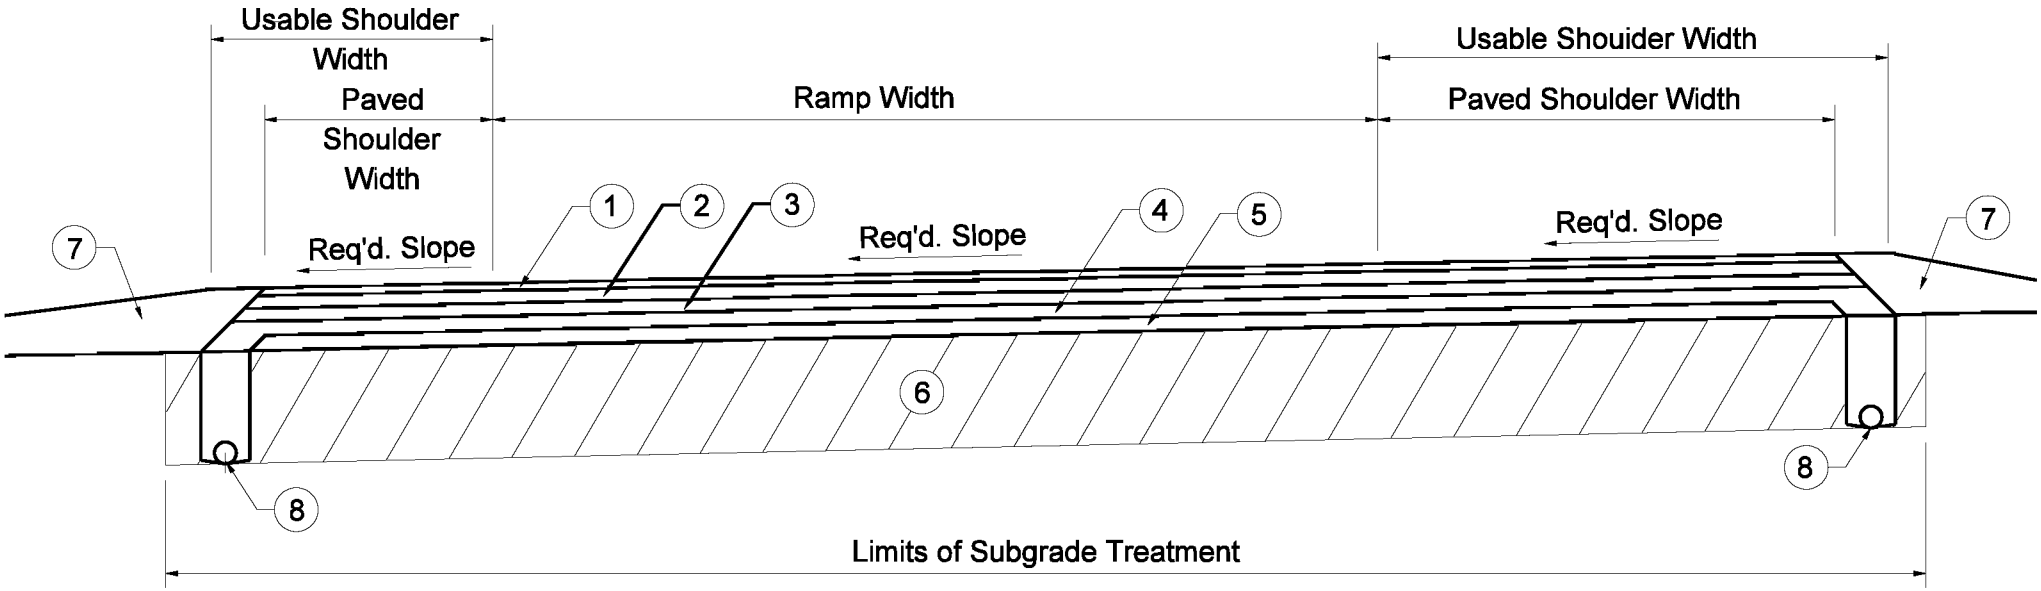

* Ramp

1. 90 kg/m² HMA Surface 9.5 mm
2. 150 kg/m² HMA Intermediate 19.0 mm
3. 180 kg/m² Minimum HMA Base 19.0 mm or HMA Intermediate 19.0 mm
4. 140 kg/m² QC/QA-HMA Inteermediate OG19.0 mm
5. 180 kg/m² QC/QA-HMA Base 19.0 mm or HMA Intermediate 19.0 mm
6. Subgrade Treatment
7. Variable-Depth Compacted Aggregate, No. 53
8. Pipe, Type 4, Circular, 150 mm

FULL-DEPTH HMA RAMP

Figure 52-13S