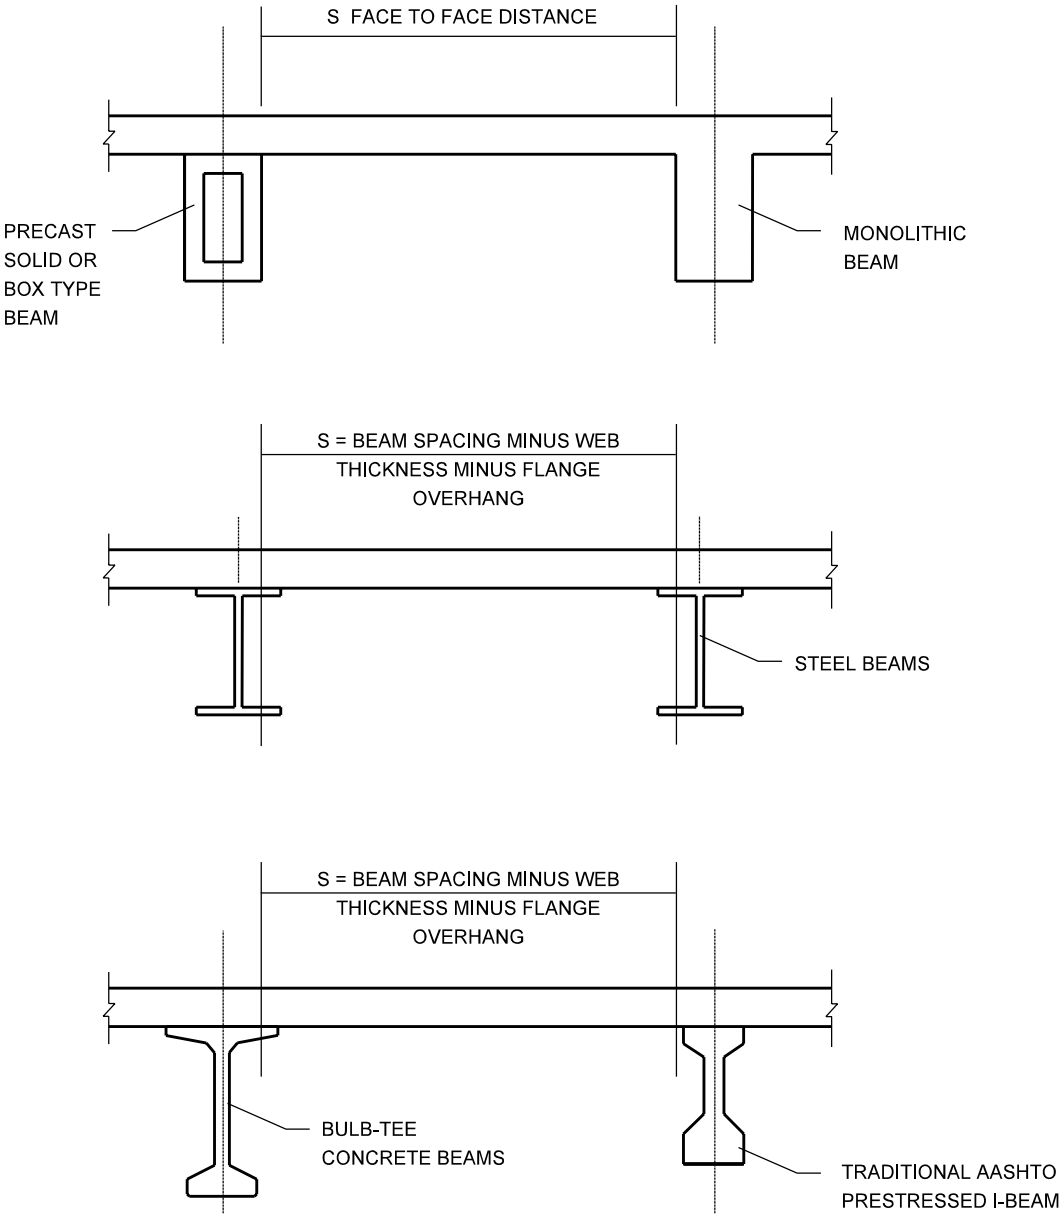

INTERPRETATION OF EFFECTIVE LENGTH
FOR EMPIRICAL DECK DESIGN

Figure 61-3B