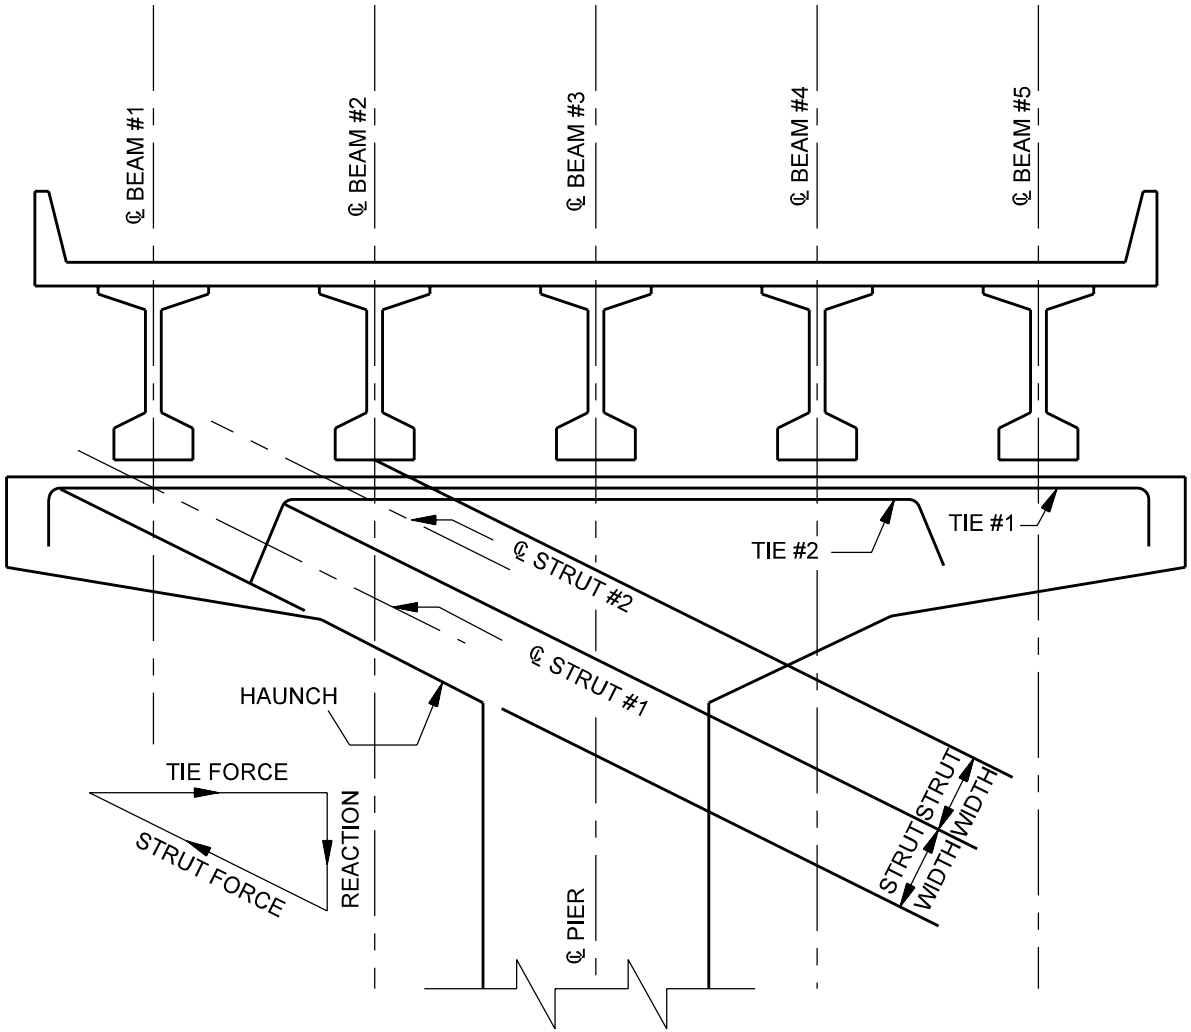

STRUT-AND-TIE MODEL FOR HAMMERHEAD PIER
Figure 62-1B