* DENOTES EPOXY-COATED BARS
ALL DIMENSIONS ARE IN MILLIMETERS.

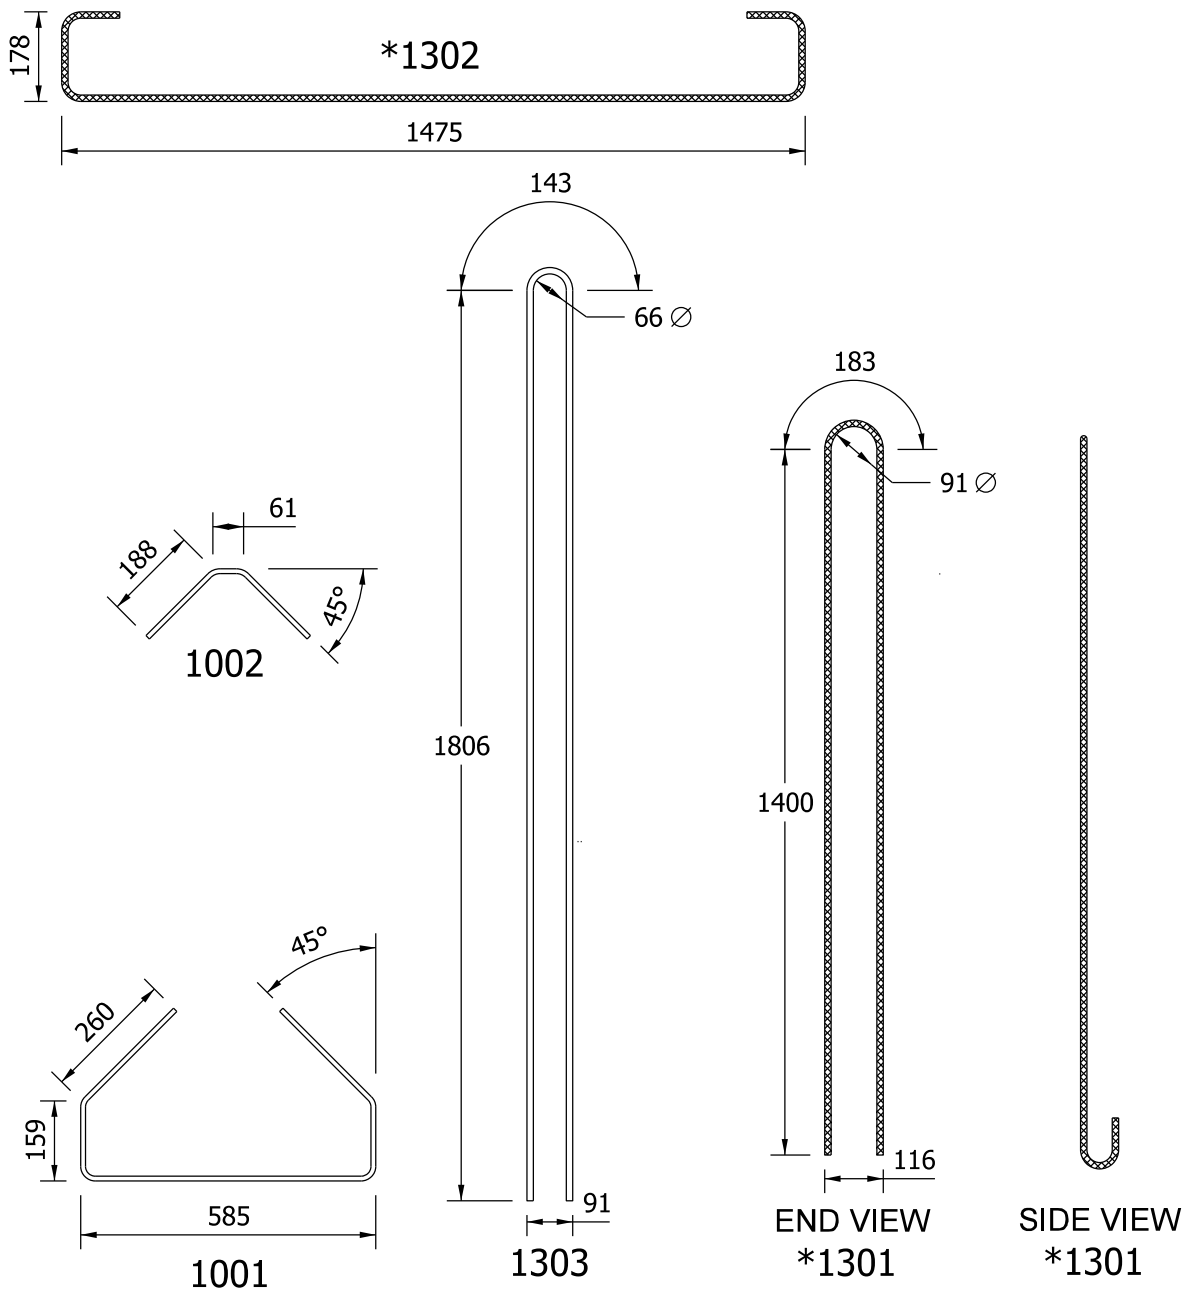

BULB - TEE BEAM
TYPE BT 1372 x 1524
BAR BENDING DETAILS

Figure 63-14M(2)