▩ * DENOTES EPOXY-COATED BARS
ALL DIMENSIONS ARE IN MILLIMETERS.

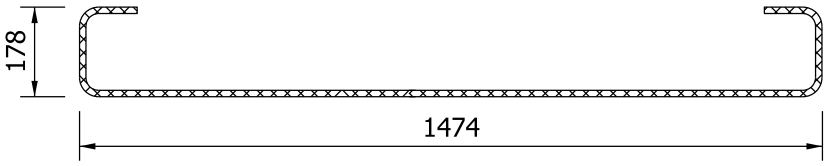

*1302

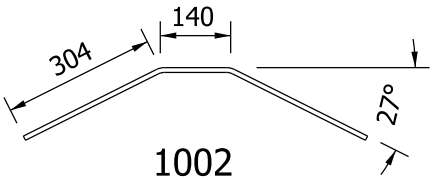

1002

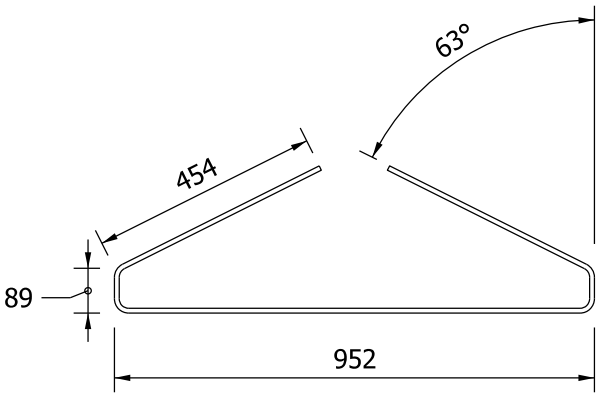

1001

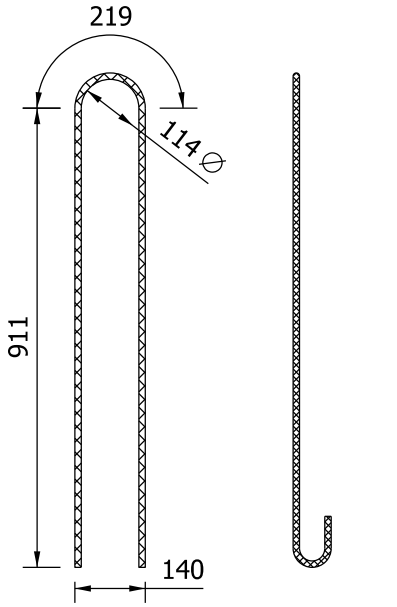

END VIEW
*1301

SIDE VIEW
*1301

BULB - TEE BEAM
TYPE BT 914 x 1550
BAR BENDING DETAILS

Figure 63-14S(2)