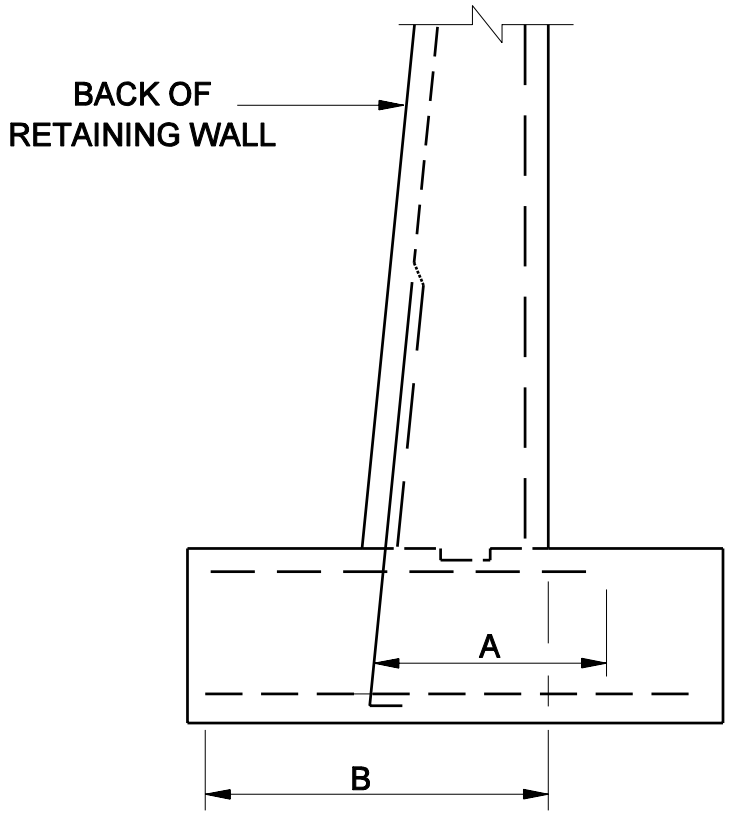

TYPICAL FOR WING
OR STANDARD ABUTMENT

A=STANDARD TENSION DEVELOPMENT LENGTH (MIN.)

B=1½ TIMES STANDARD TENSION DEVELOPMENT LENGTH (MIN.)

Note: See Section 62-2.0 for standard tension development lengths.

BAR DEVELOPMENT LENGTH
Figure 66-2B