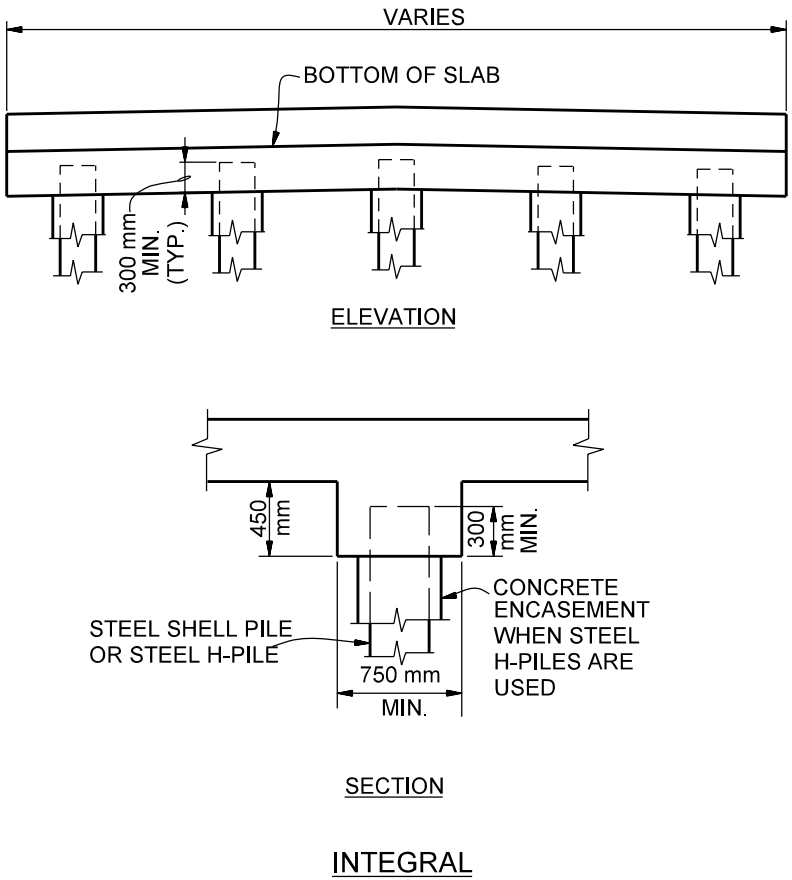

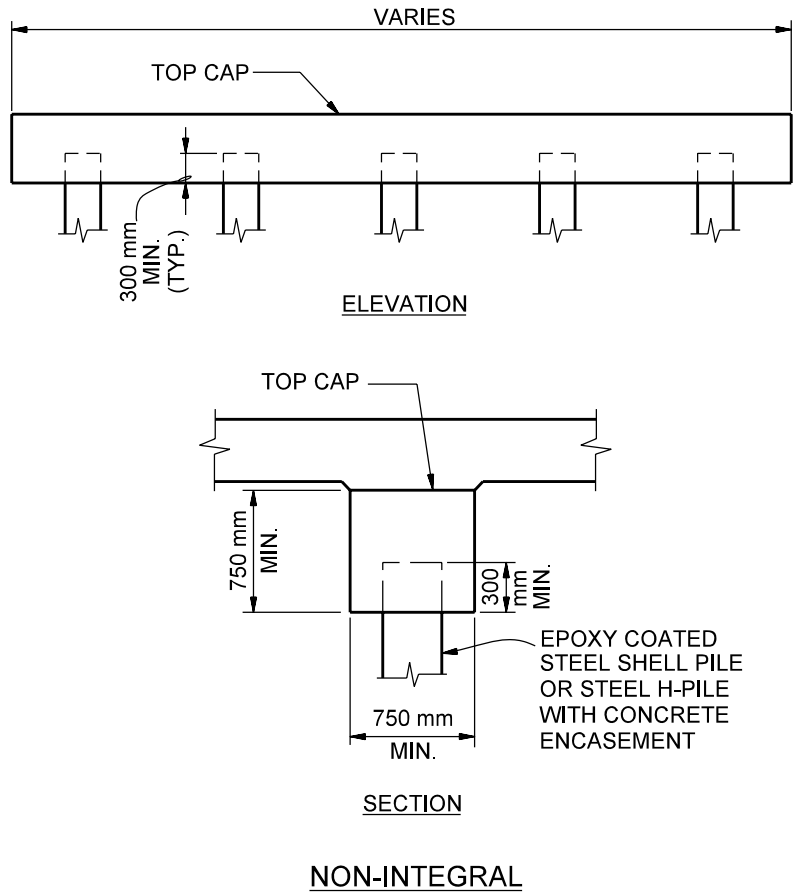

EXTENDED PILE BENT

Figure 67-3A