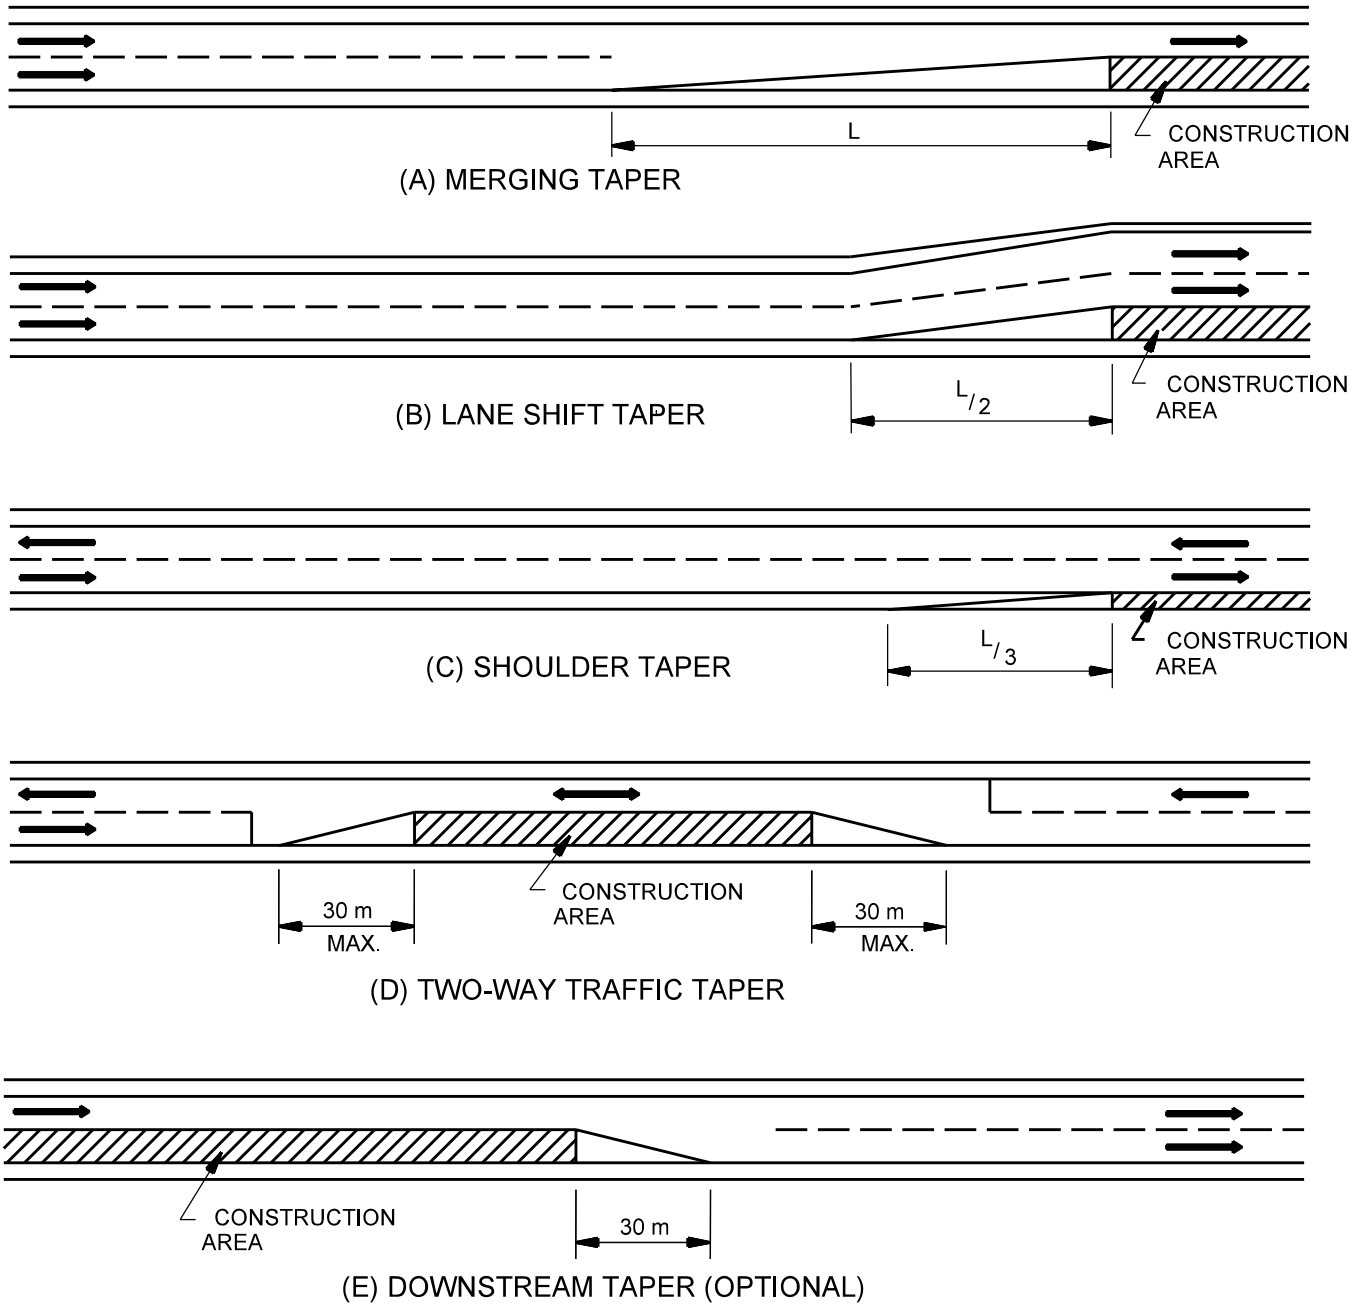

Note: See the INDOT Standard Drawing for "L".

TAPER LENGTH CRITERIA FOR CONSTRUCTION ZONES
(Application)

Figure 83-3C