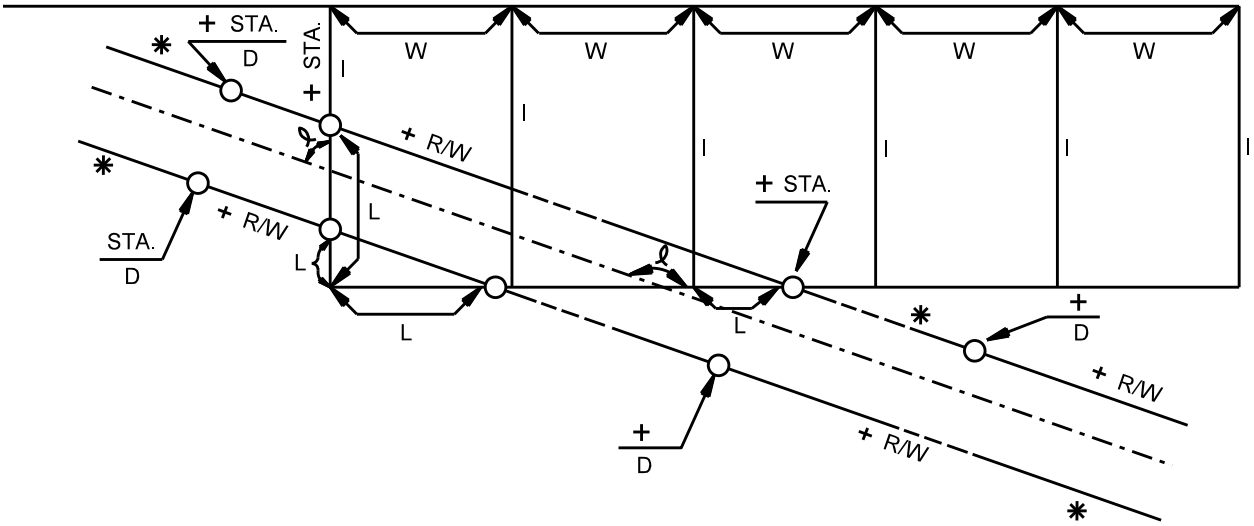

+ -- R/W described as shown will be considered variable R/W
* -- R/W beyond the first point outside the plattedarea may or may not be uniform
D -- Dimension from project centerline to the proposed R/W line
L -- Dimension from a property corner or lot corner to the proposed R/W line
W -- A lot dimension (width)
1 -- A lot dimension (length)
α -- Angle of intersecting lines

R/W THROUGH PLATTED AREA

Figure 85-2E