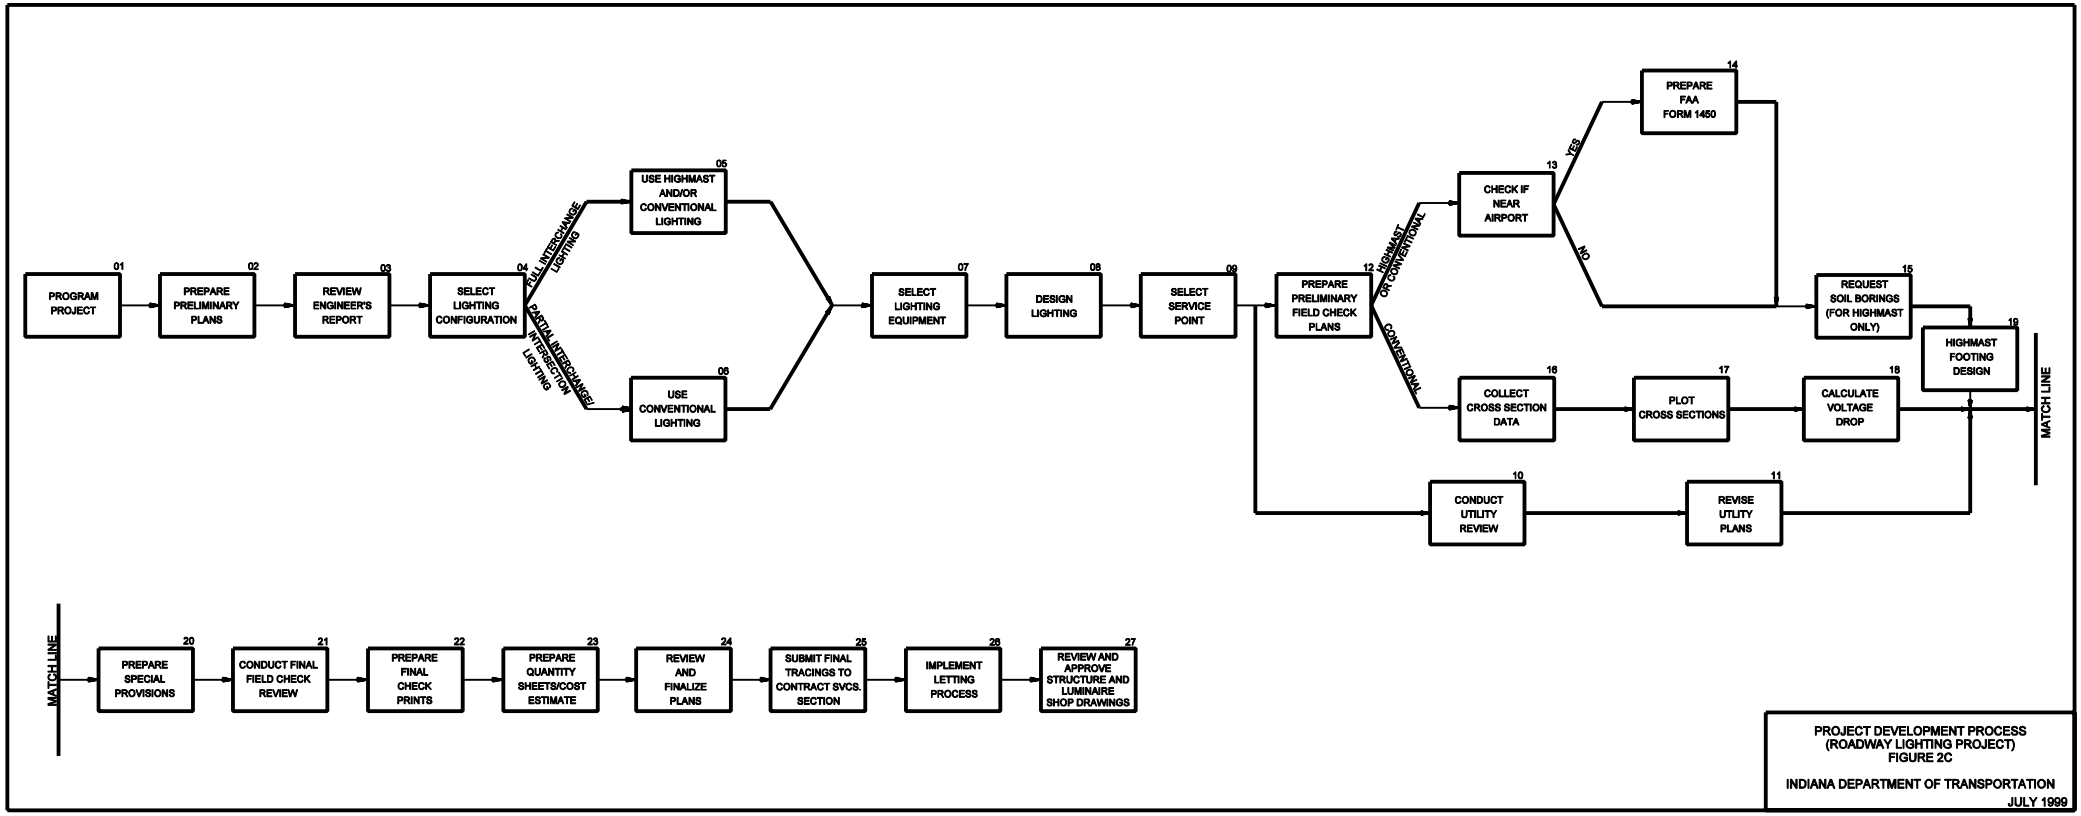

PROJECT DEVELOPMENT PROCESS
(ROADWAY LIGHTING PROJECT)
FIGURE 2C

INDIANA DEPARTMENT OF TRANSPORTATION
JULY 1999