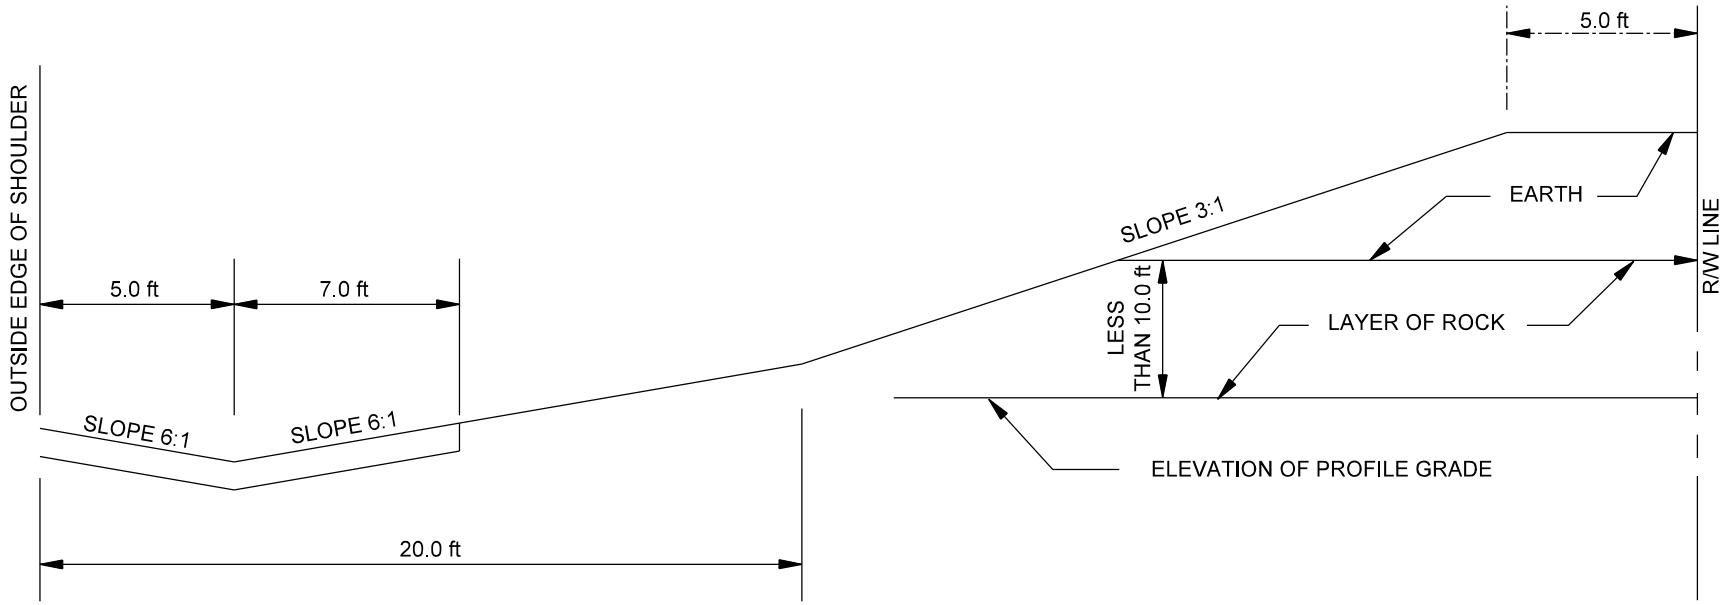

TYPICAL ROCK CUT BENCHING
(< 10.0 ft)

Figure 18-2F