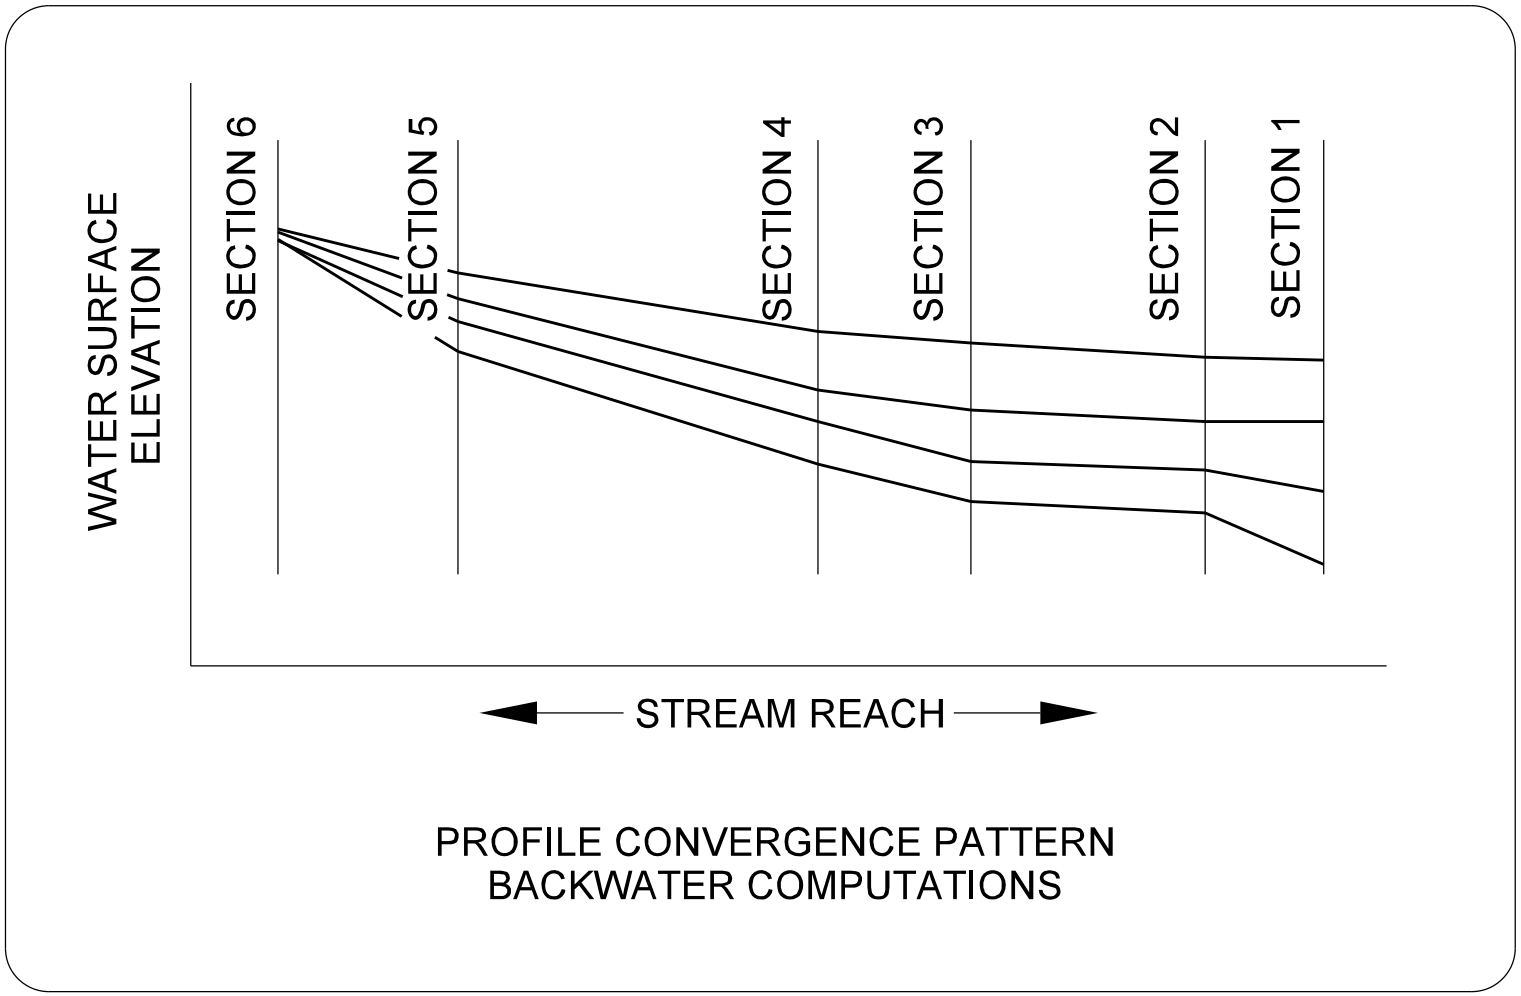

PROFILE CONVERGENCE PATTERN BACKWATER COMPUTATION

Figure 30-5D