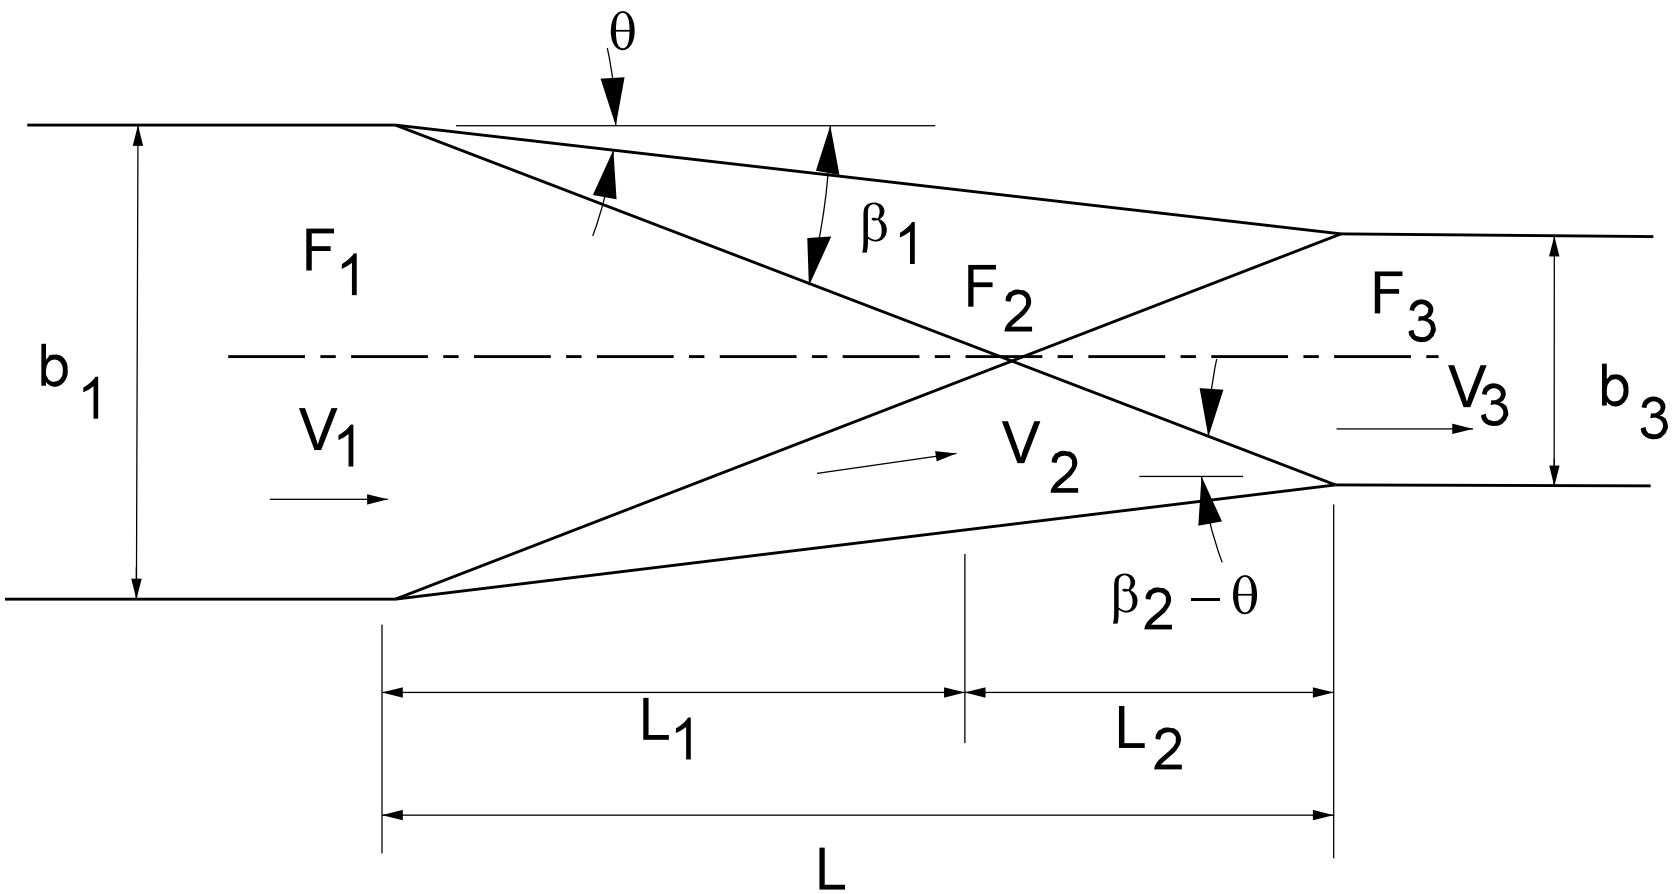

DESIGN OF STRAIGHT-WALL CONTRACTIONS IN SUPERCRITICAL FLOW
Example 30-8.6

Figure 30-8F