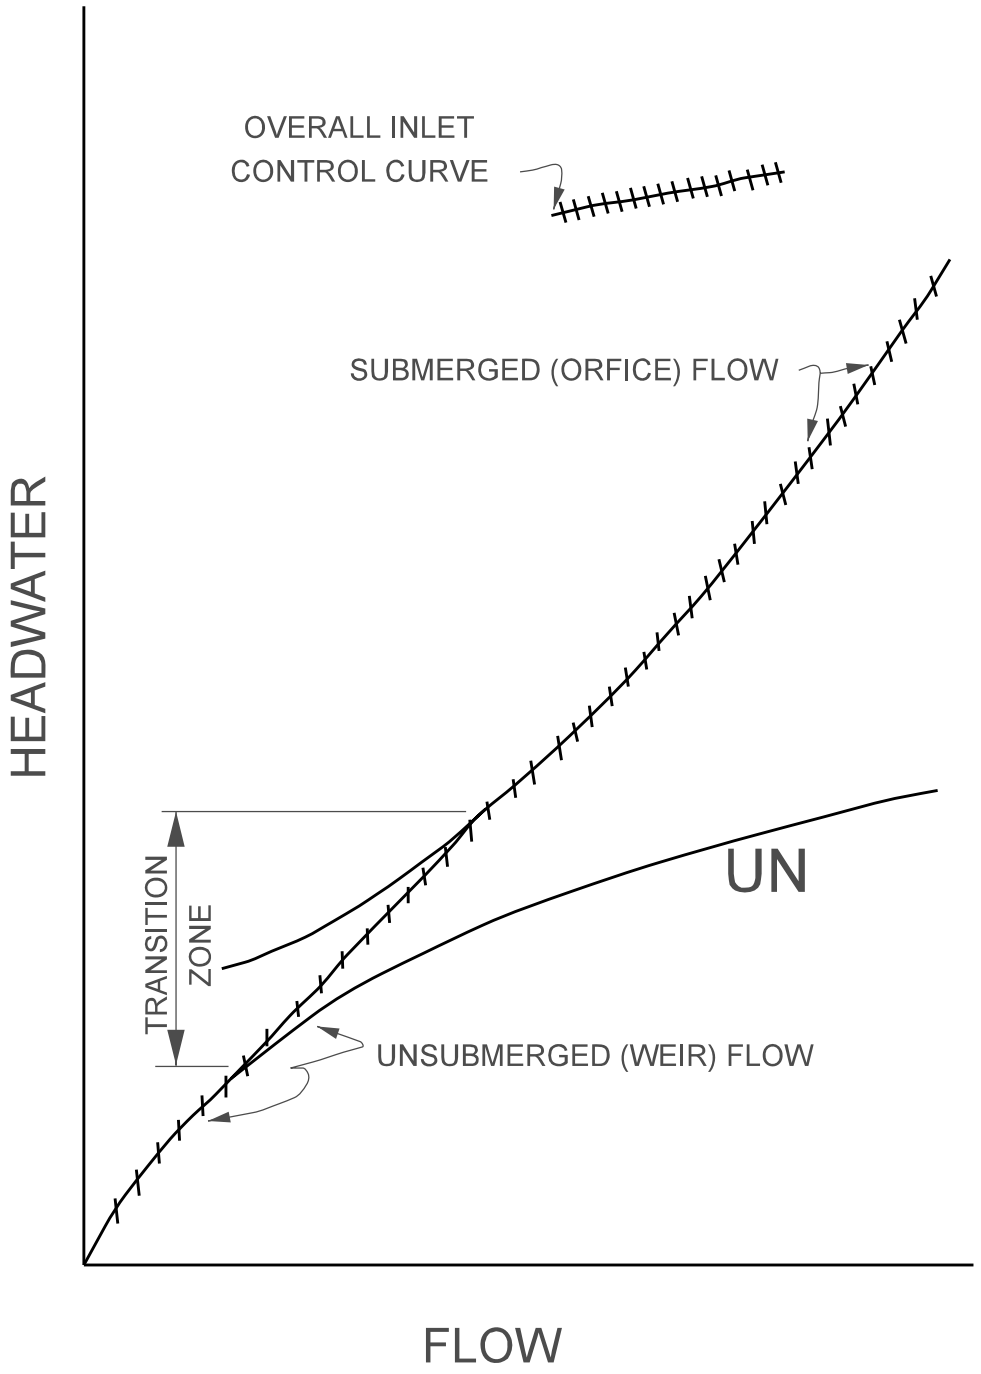

UNSUBMERGED, SUBMERGED AND TRANSITION

Figure 31-5A