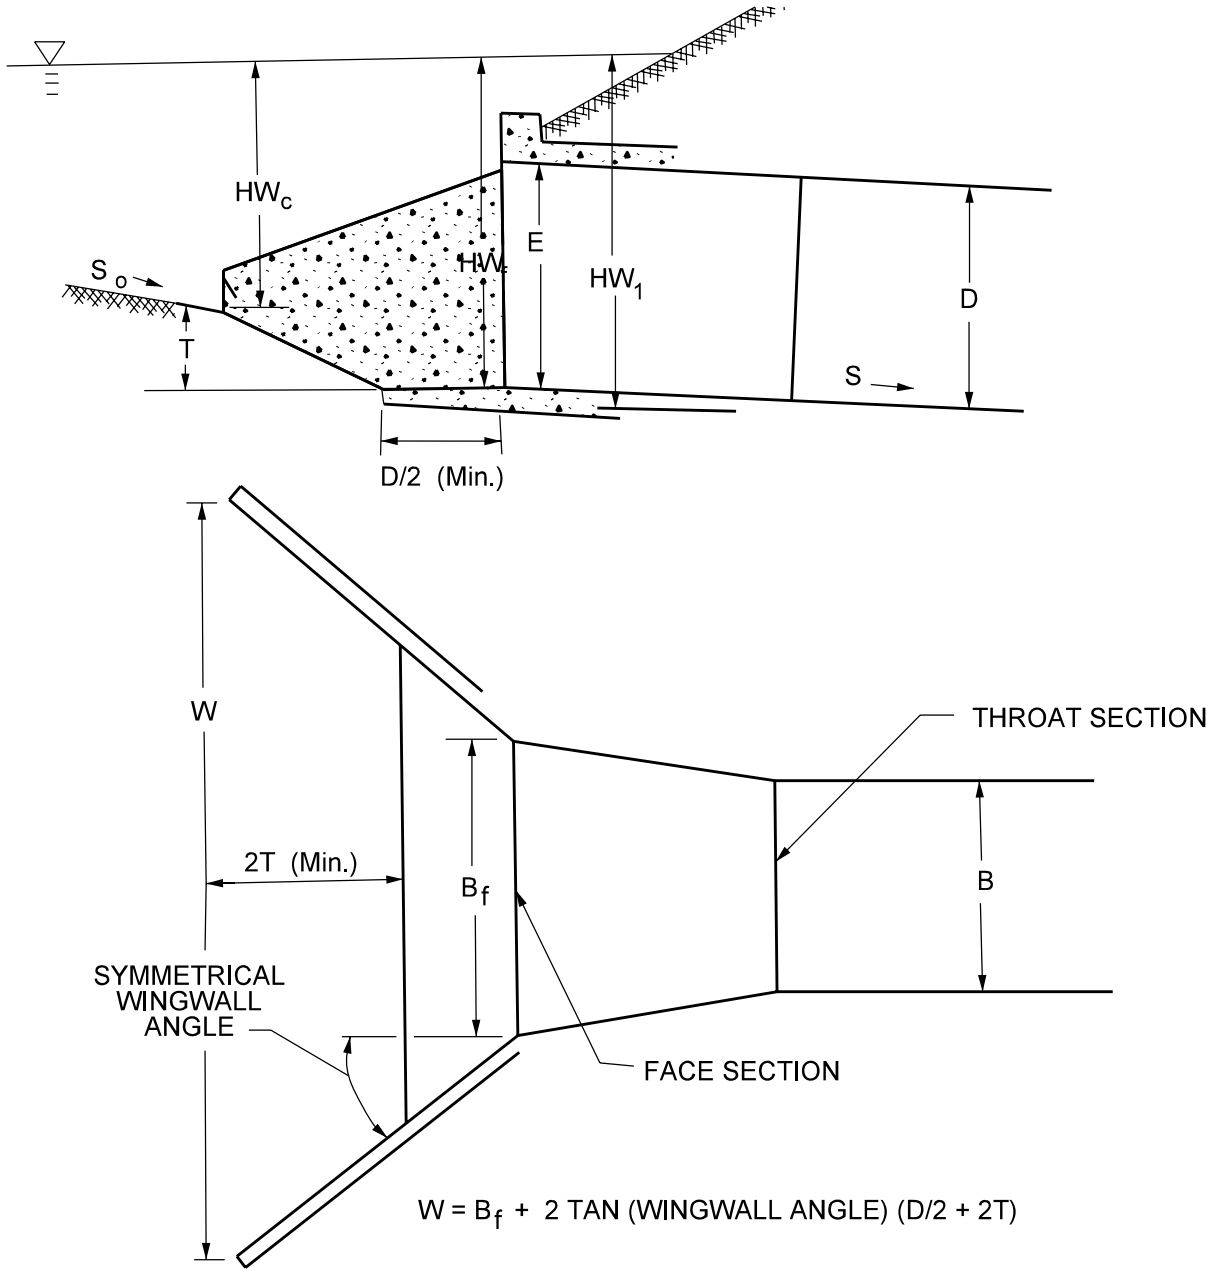

SIDE-TAPERED END TREATMENT
(Upstream Depression Contained Between Wingwalls)

Figure 31-9B