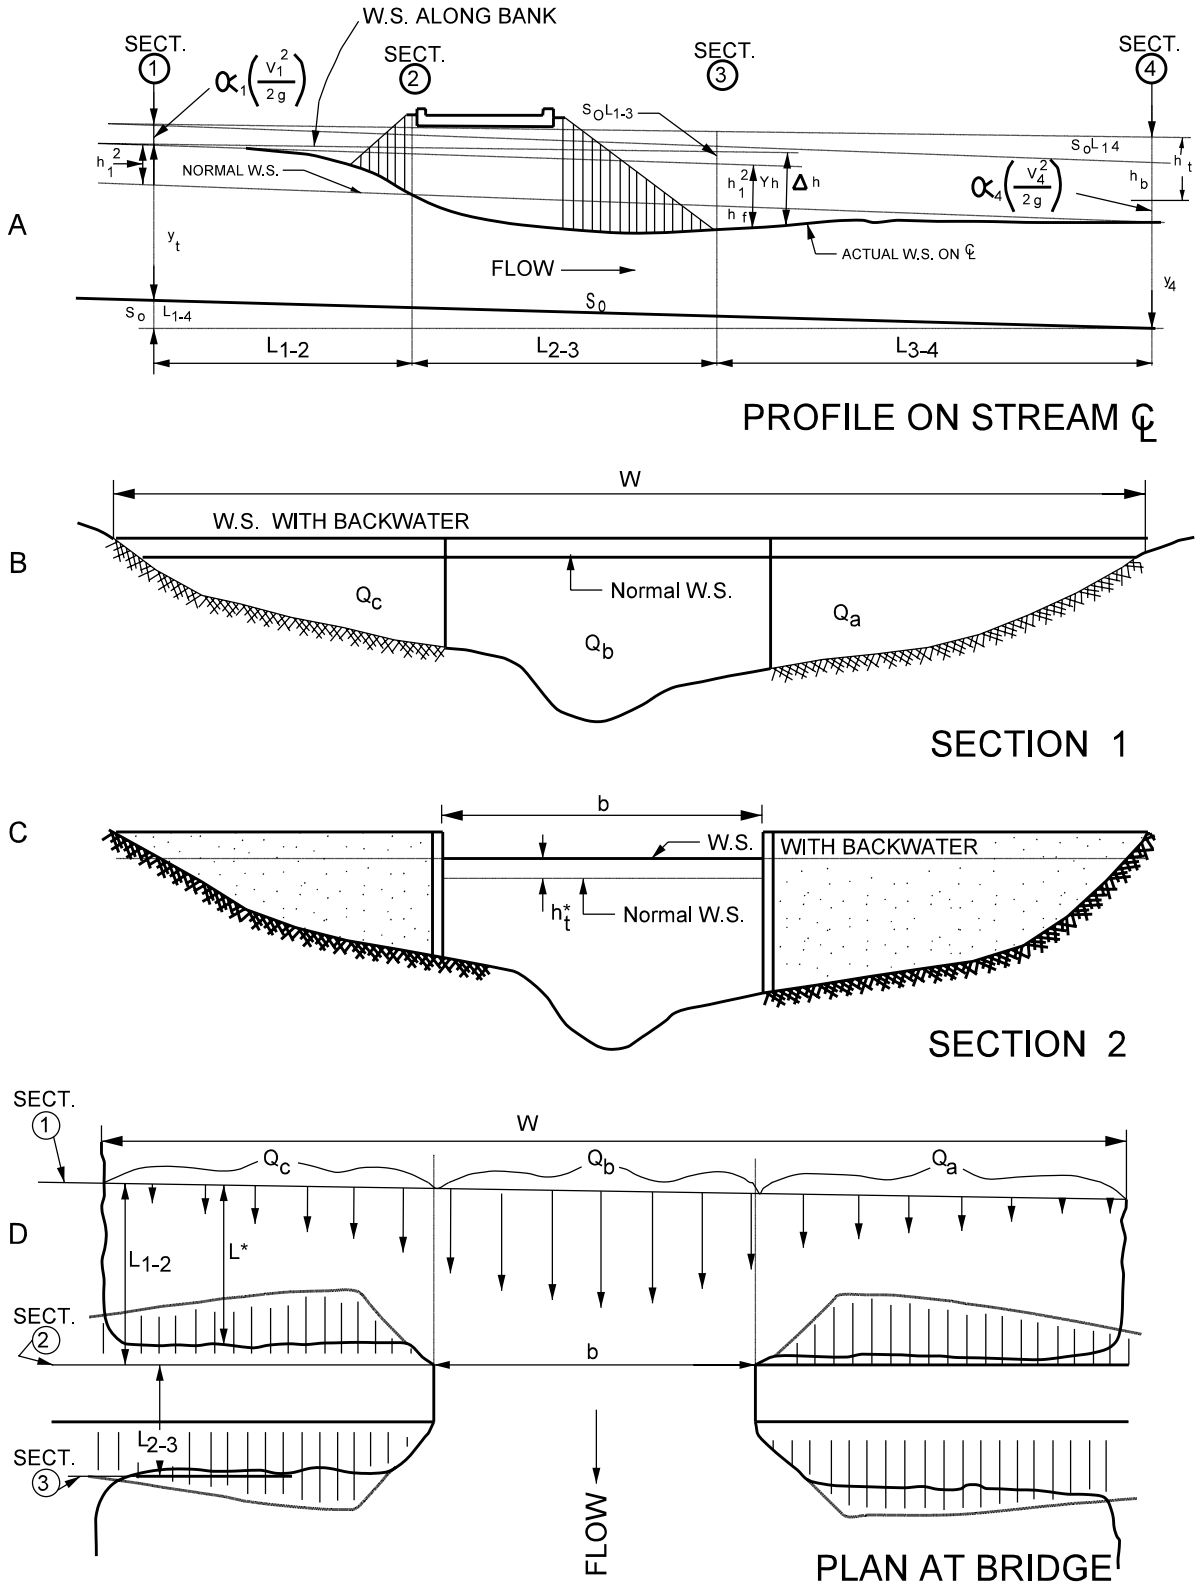

BRIDGE HYDRAULICS DEFINITIONS SKETCH

Figure 32-4A